MIDLAND RAILWAY.
SHIRLAND AND BRAMPTON BRANCHES
BEIGHTON CURVE
KILLAMARSH BRANCH AND EXTENSION
LAND PLAN.

Surveyed by
P. S. McCallum,
Estate Agent,
Derby.

1911

Titles of Acts.

SHIRLAND BRANCH.					
The Midland Railway -	(Branches, &c.)	To acquire Branch -	Act 1866—29 & 30 Vict.	Royal Assent	30th July, 1866.
BRAMPTON BRANCH.					
The Chesterfield and Brampton Railway -	-	- -	Act 1870— 33 Vict.	Do.	12th May, 1870.
The Midland Railway	(Additional Powers)	Vesting in M. R. Co.	Act 1871—34 & 35 Vict.	Do.	29th June, 1871.
BEIGHTON CURVE.					
The Midland Railway -	(New Lines)	- - -	Act 1861—24 & 25 Vict.	Do.	7th June, 1861.
KILLAMARSH BRANCH AND EXTENSION.					
The Midland Railway -	(Branches, &c.)	Branch - -	Act 1866—29 & 30 Vict.	Do.	30th July, 1866.
Do.	(Additional Powers)	Branch Extension -	Act 1874—37 & 38 Vict.	Do.	30th July, 1874.

Reference.

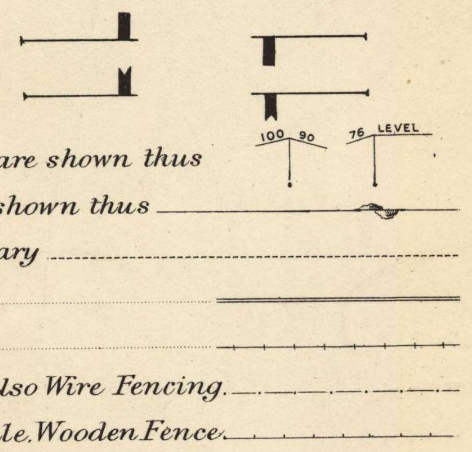

SIGNALS, &c. *The Signals are shown as they appear to view*

Semaphores
Distant Signals
Gradient Posts are shown thus

FENCES. *Quick Fence is shown thus*
Ditch or Boundary
Wall
Iron Fencing
Post and Rail also Wire Fencing.
Sleeper, Close Pale, Wooden Fence.

COLOURING. *The Company's FREEHOLD Property is shown by RED Colour* ☐
Do. LEASEHOLD do. RED EDGE ONLY
Property owned JOINTLY with other Companies GREEN Colour ☐
Do. over or through which the Company has an EASEMENT is shown by RED dotted lines. ☐
Do. over or through which the Company has granted an EASEMENT is shown by PURPLE dotted lines. ☐
Do. granted on LEASE by the Company by RED Full lines. ☐
Do. SOLD or otherwise disposed of by the Company is shown by PURPLE colour. ☐
MINERALS specially purchased by the Company shown by BLUE Full lines. ☐
Do. SOLD or otherwise disposed of by the Company shown by PURPLE Full lines. ☐

NOTE.— *Vendors' Names are written in block, as* **VENDOR.**
The figures within the circle after the names of the Vendors refer to the numbers on the deeds relating to the purchases, &c. (12141)
The slanting figures, as 20, refer to Parliamentary numbers (Original Act)
Do. within a triangle as △20 *are the Parliamentary numbers referring to subsequent Acts.*

BEMROSE & SONS, LTD, PRINTERS TO THE COMPANY.

1971-384/237.1

SHEET 46
COUNTY OF DERBY
PARISH OF BEIGHTON
THE RIGHT HONORABLE EARL MANVERS 13651
EARL MANVERS & M. S. & L. RY Cº 11512 RELEASE OF LC
THE TRUSTEES OF EARL MANVERS 539
THE TRUSTEES OF EARL MANVERS 539 2592 6210
THE MORTGAGEE OF S. W. LANE FOX 454
TREES OF EDWIN SORBY
M.&M. Convᶜᵉ except Coal, Release of Crossing at "A" 13736
Culvert (4' 0" diamʳ)
Culvert (2' 0" diamʳ)
Culvert (3' 6" diamʳ)
Culvert (3' 3" diamʳ)
RIVER ROTHER
34 Miles
156 Miles
Nº 122A
Nº 123
Nº 123A
Nº 124
Nº 125
Nº 126
Nº 1
Nº 2
Nº 3
Sheet 45
Sheet 47
GOLF GREEN
From Wragg Lane
FOOT PATH
From Beighton
Railway Inn
PARK LANE
Pump House
M.R.B.P.
VISCOUNT NEVILLE & OTHERS 4851
REVᴰ A. CHARLES VERELST 2528
EDWIN SORBY & ANOTHER 593
ASTON MAIN COLLIERY Cº 10704 MINERALS
CHESTERFIELD R. D. C. 14447 RE ROAD.
13542 15249 ALSO EASEMENTS RE SIDINGS & LAND.
PARISH OF WALES
Parish Boundary
County & Parish Boundary
From Wales
WRAGG LANE
Lawn Farm
Beighton New Colliery
ROTHERHAM ROAD
PRIVATE FOOT PATH
Offices
Office
Tanks
P. Hut
W.M.
AERIAL WAY
To Aston
BEIGHTON & DISTRICT GAS Cº LTᴰ 15428 RE GASMAIN
H. Wᴹ VERELST & OTHERS 3064
GREAT CENTRAL RAILWAY Cº
Wagon Repairing Cabin
WEST RIDING OF THE COUNTY OF YORK
PARISH OF ASTON-CUM-AUGHTON
Scale, 2 Chains to an Inch.
Links 100 0 1 2 3 4 5 10 15 20 Chains.
Feet 100 0 100 200 300 400 500 1000 1500 Feet.
M. S. & L. 9251 WORKING AGREEMENT
From North Staveley Colliery
From Worksop
65 M.P.
Estate Agents Office, Midland Railway, Derby.

1971-384/237-6

1971-384/237.4

COUNTY OF DERBY

BOROUGH OF CHESTERFIELD

PARISH OF CHESTERFIELD

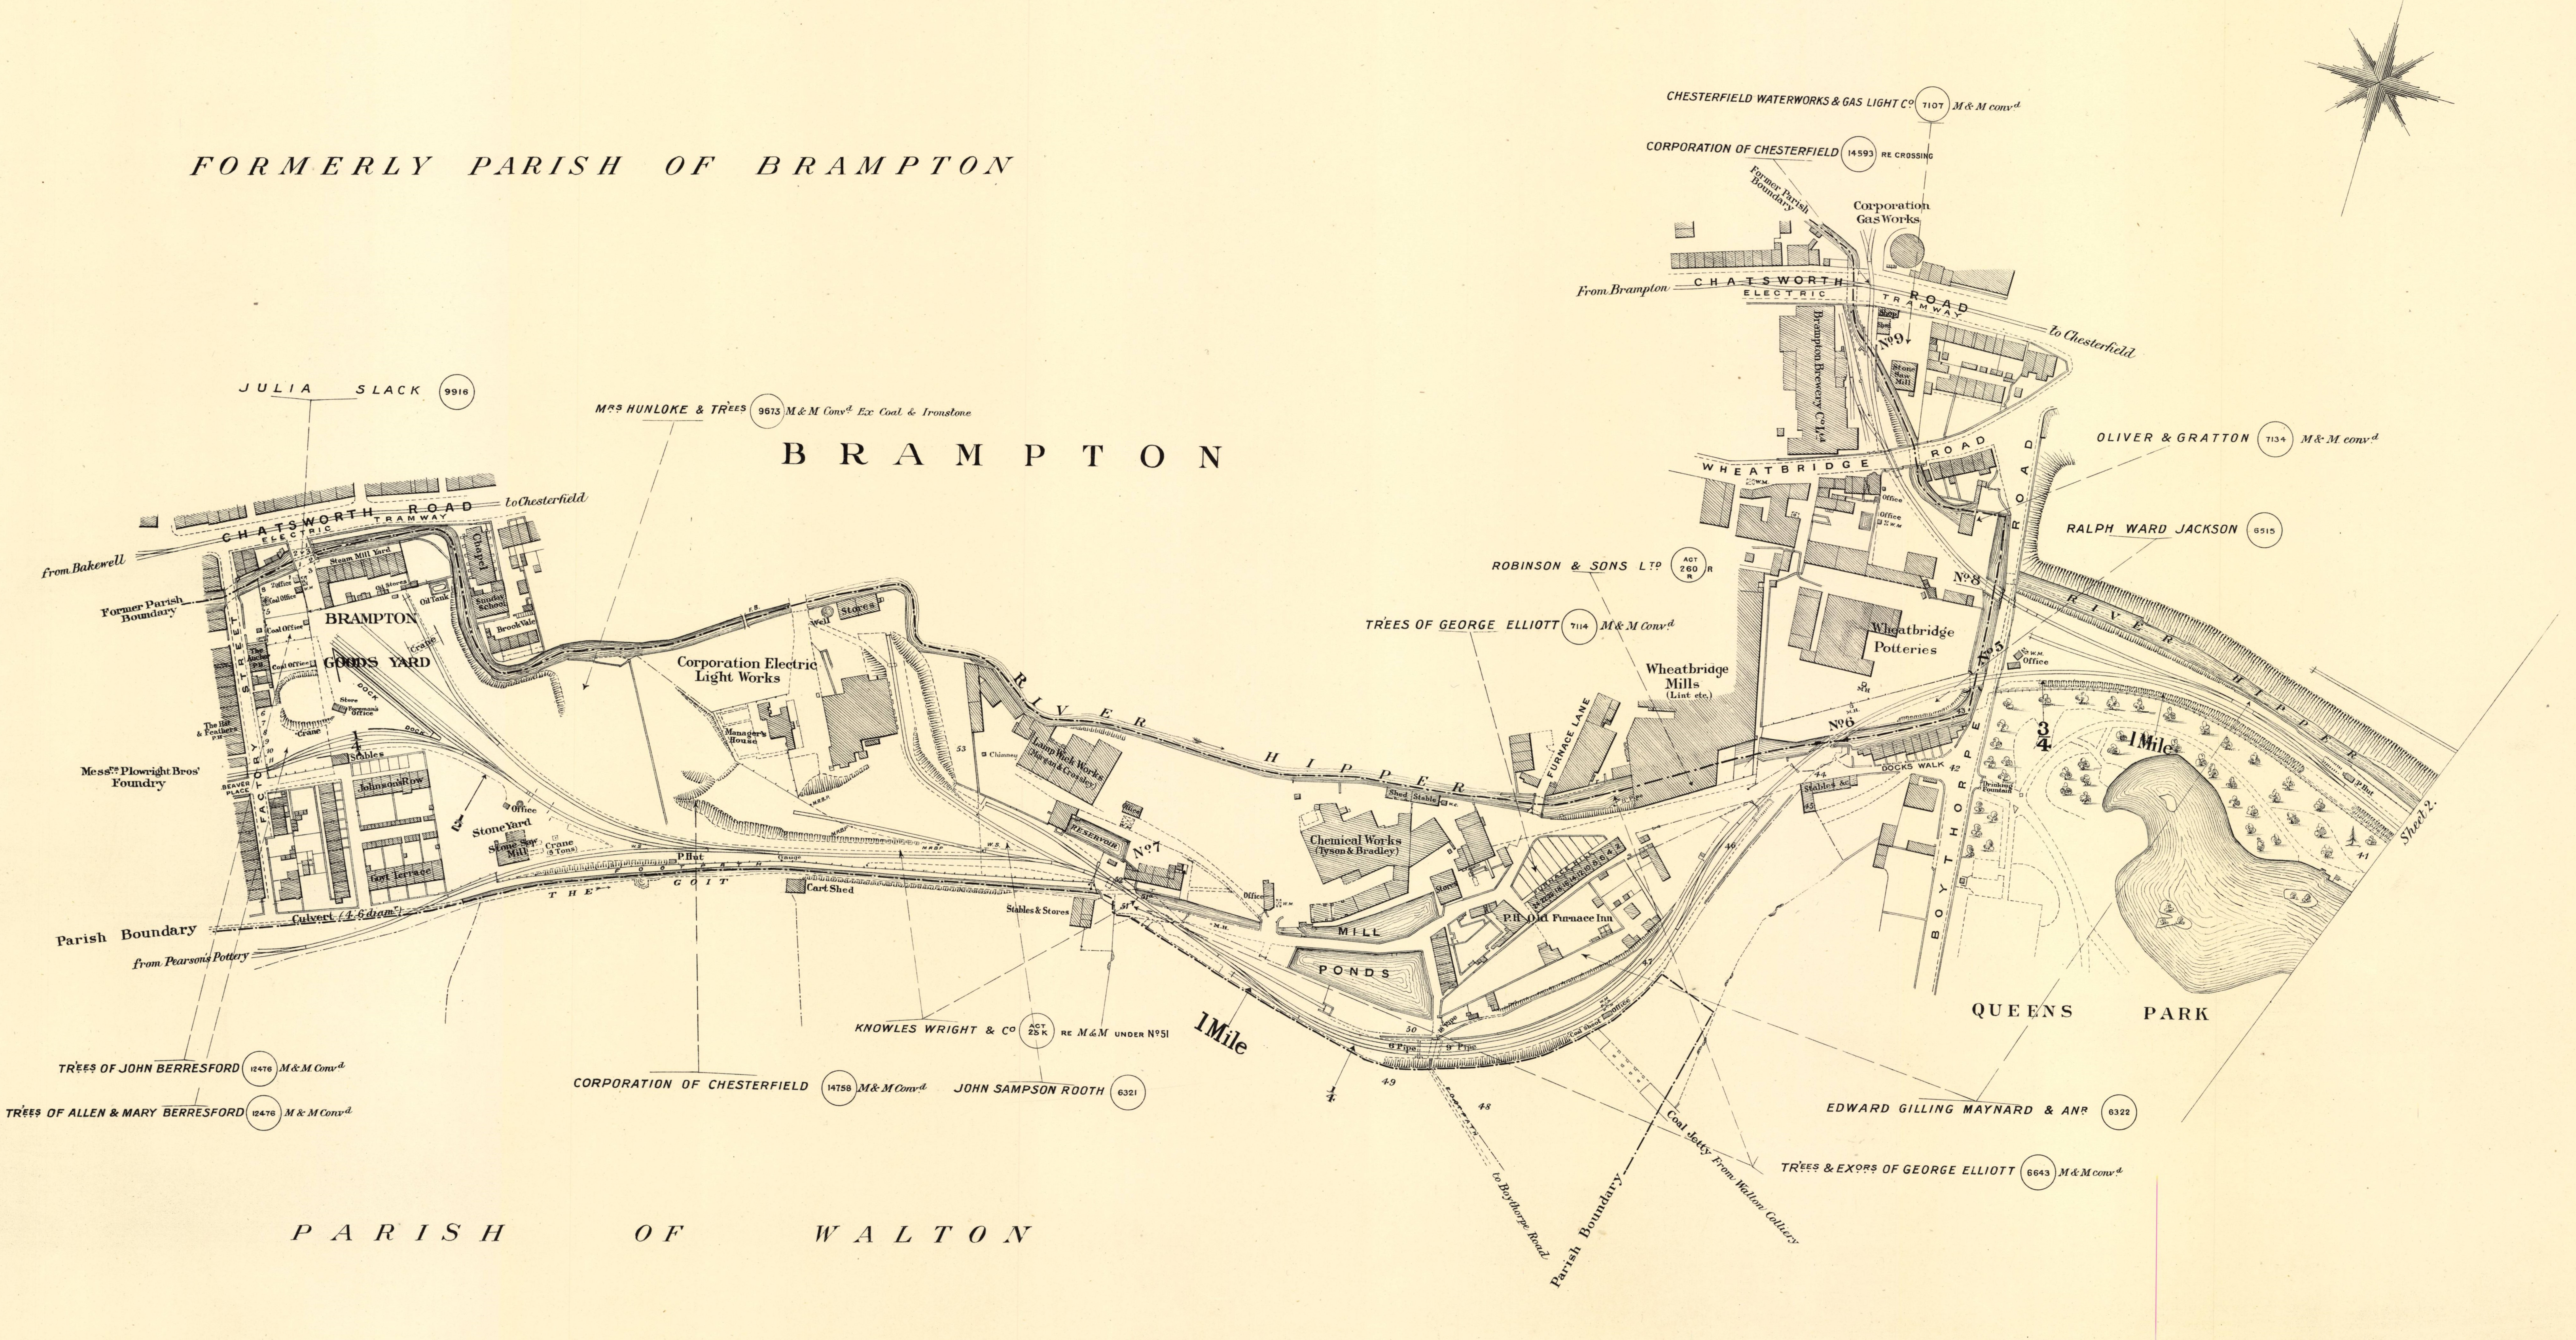

Scale, 2 Chains to an Inch

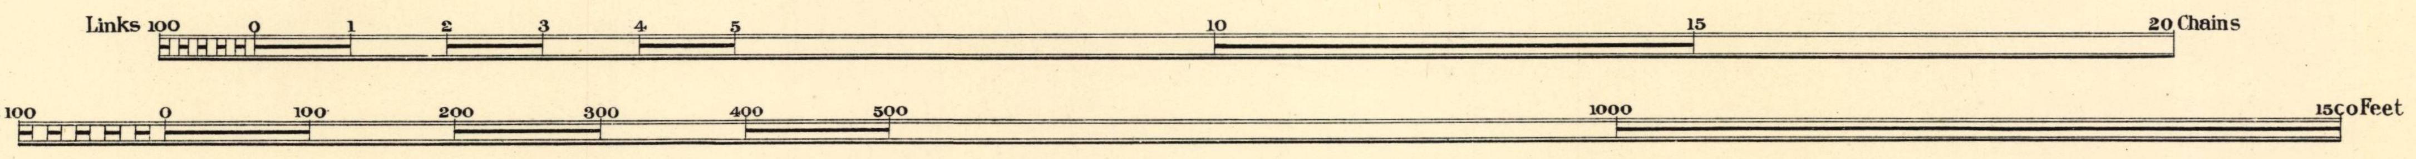

Estate Agents Office,
Midland Railway,
Derby.

SHEET 2.
BRAMPTON BRANCH.

1971-384/237.5

COUNTY OF DERBY

BOROUGH OF CHESTERFIELD

PARISH OF CHESTERFIELD

CHESTERFIELD

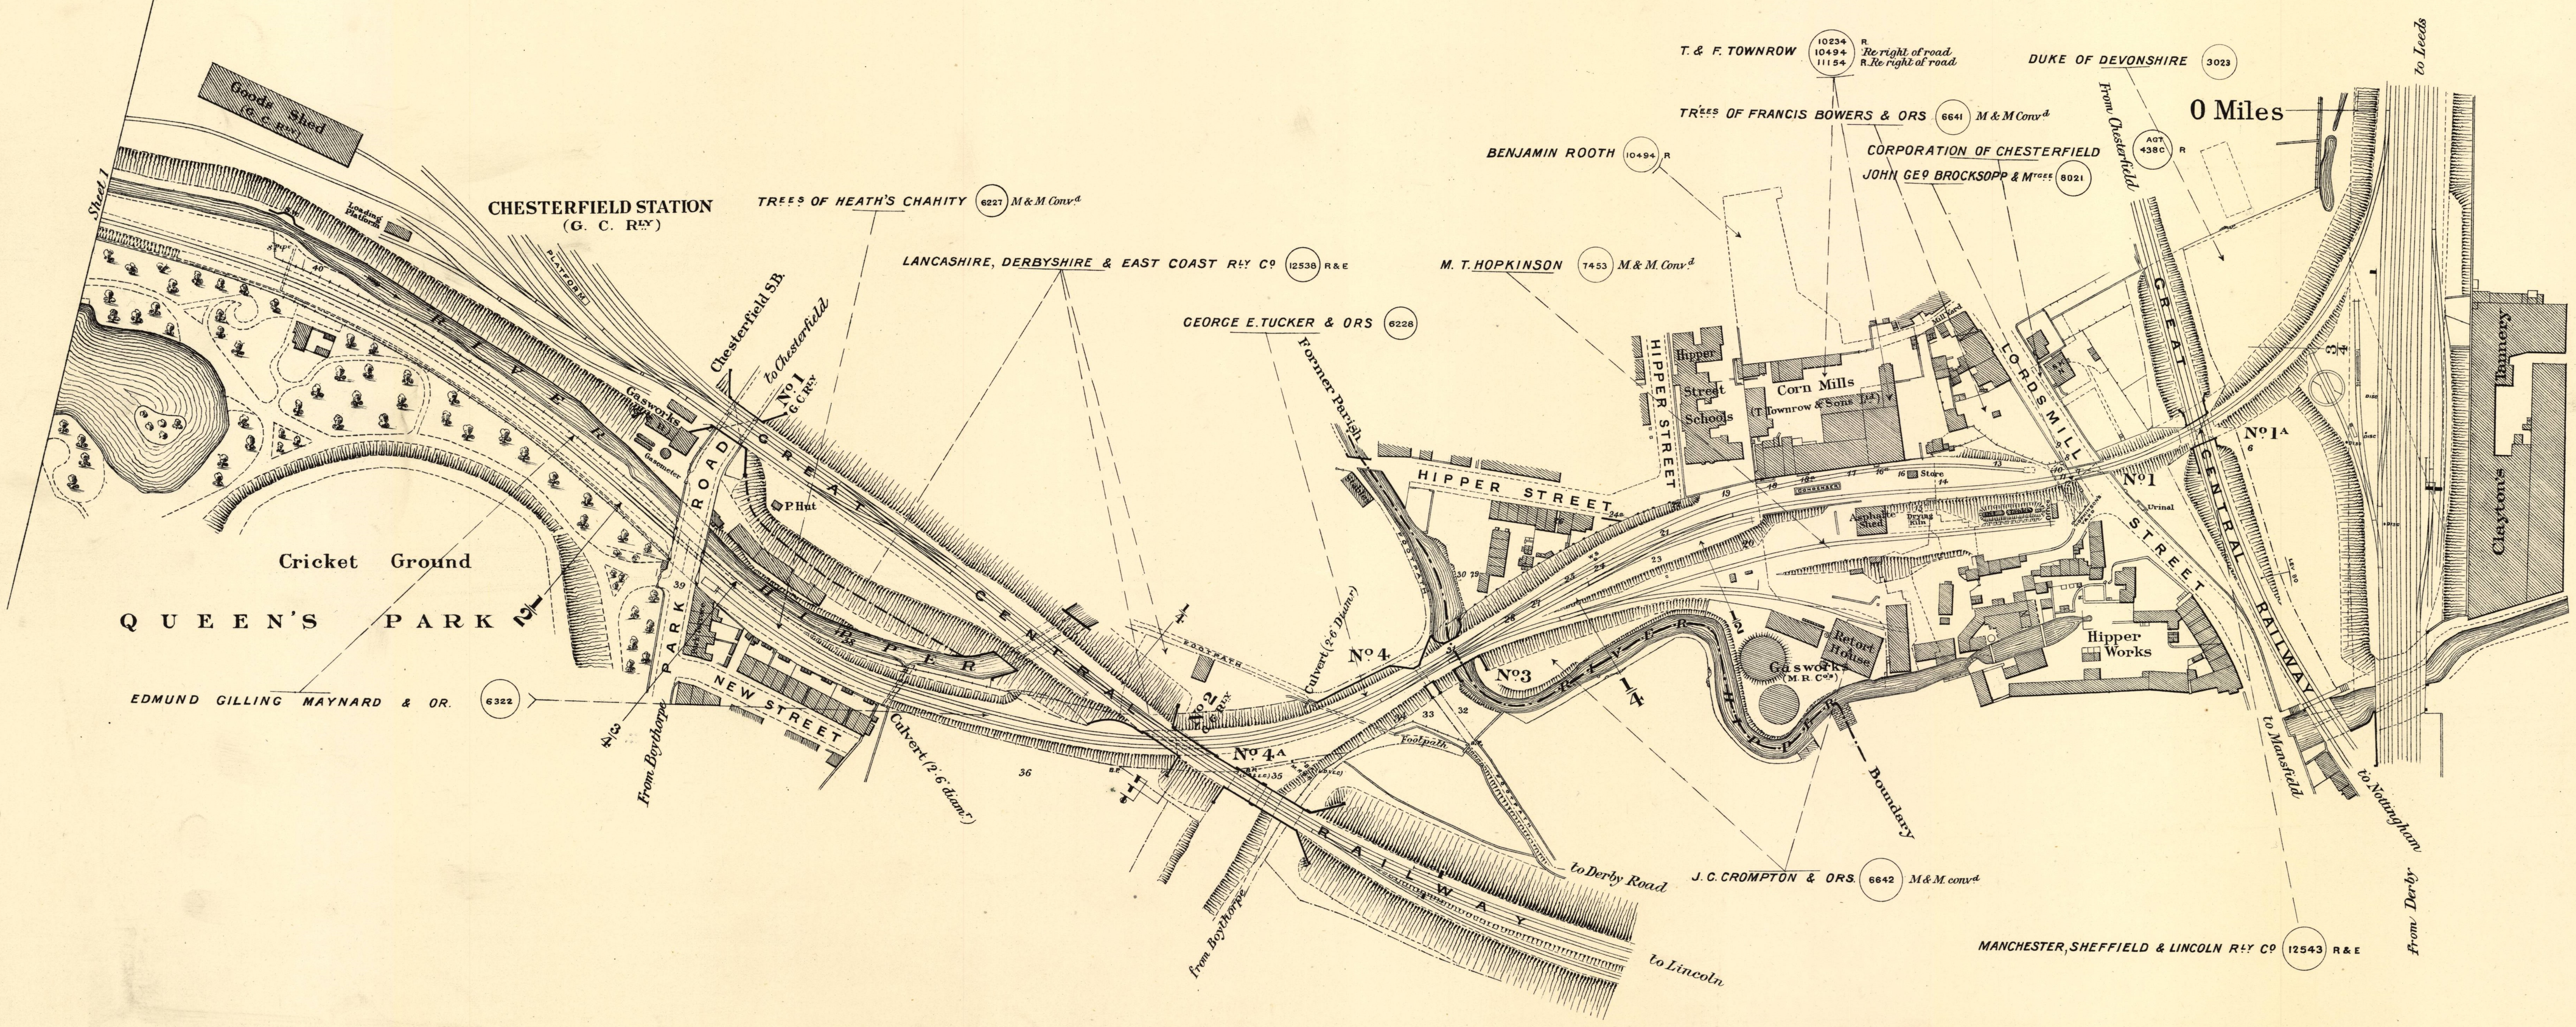

Scale, 2 Chains to an Inch

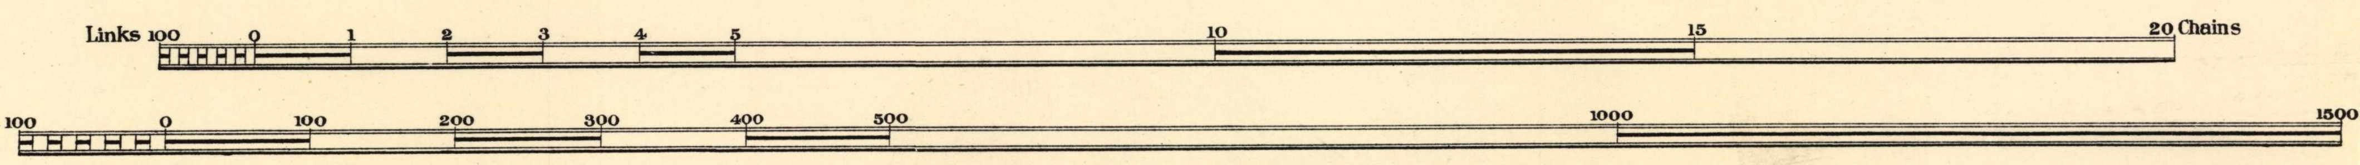

Estate Agents Office,
Midland Railway,
Derby

SHEET 1

WEST RIDING OF THE COUNTY OF YORK

1971-384/237.7

PARISH OF BEIGHTON
PARISH OF WALES
PARISH OF KILLAMARSH
COUNTY OF DERBY
TREES OF BEIGHTON CHARITIES 3065 M. & M. Conv.d
MANCHESTER SHEFFIELD & LINCOLNSHIRE R.LY C.O 12547 E.
J. & G. WELLS L.TD 14728 R. OF COAL SEAM
TREES OF DUKE OF LEEDS 8153
MILES BARBER, SENIOR 5093
County & Parish
Boundary
From Sheffield
To Waleswood Junction
Killamarsh Junction S.B.
To Beighton Junction
To Leeds
To Sheffield
GREAT CENTRAL RAILWAY
No. 120
No. 1
No. 1A
No. 1B
No. 2 Culverts (6'. 0" diam.r)
No. 3 Culverts (6'. 0" diam.r)
No. 4
No. 5 Culverts (6'. 0" diam.r)
No. 6 Culverts (6'. 0" diam.r)
No. 7
No. 119
1/2
3/4
1/4
1 Mile
155 Miles
L.C.
P. Hut
OIL STORE
W.C.
Disc
132 LEV.
LEV. 175
180 163
12" Pipe
Stile
Culvert
Footpath
Old course of River
RIVER ROTHER
To Beighton
From Beighton
To Killamarsh
To Annesley
From Mansfield
Parish
Sheet 2.
Killamarsh Branch Sidings S.B.
Office
From Holbrook Colliery
From Derby
TREES OF EARL MANVERS 539
TREES OF EARL MANVERS 15667 R.
EARL MANVERS & ORS 6210
GEORGE WELLS & MT.GEE 639
LANCASHIRE DERBYSHIRE & EAST COAST R.LY C.O 13239 E.
DEVISEES OF WILLOWES WRIGHT & O.RS 3068
GEORGE RADFORD 5095 M. & M. Conv.d
CATHERINE RADLEY 5096 M. & M. Conv.d
GEORGE RADFORD 3067 L.
TREES OF DILHORNE FREE ENDOWED SCHOOL 5094 F.
1
1a
1b
2
4
5
6
7
8
11
11a
13
24
Scale, 2 Chains to an Inch.
Links 100 0 1 2 3 4 5 10 15 20 Chains.
Feet 100 0 100 200 300 400 500 1000 1500 Feet.

Estate Agent's Office,
Midland Railway,
Derby.

SHEET 2

WEST RIDING OF THE COUNTY OF YORK

Scale, 2 Chains to an Inch.

Estate Agents Office,
Midland Railway,
Derby.

1971-384/237.8

WEST RIDING OF THE COUNTY OF YORK

Sheet 3

1971-384/237.9

Scale, 2 Chains to an Inch.

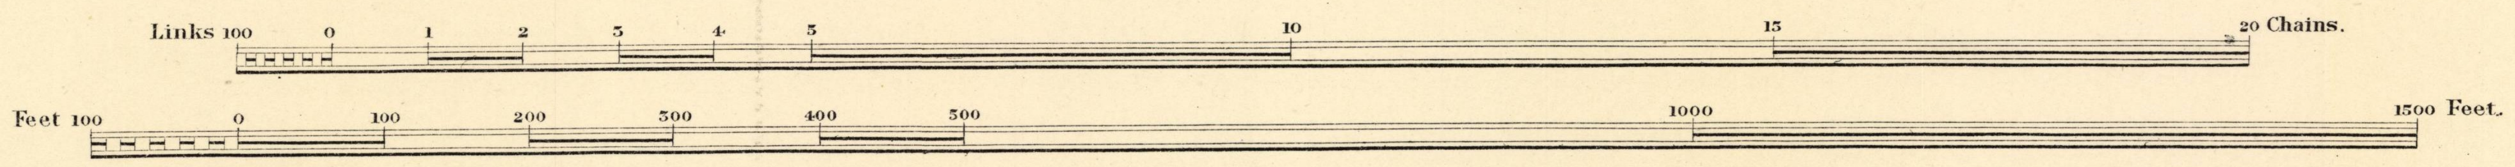

Estate Agents Office,
Midland Railway,
Derby.

WEST RIDING OF THE COUNTY OF YORK

Sheet 4

1971-384/237.10

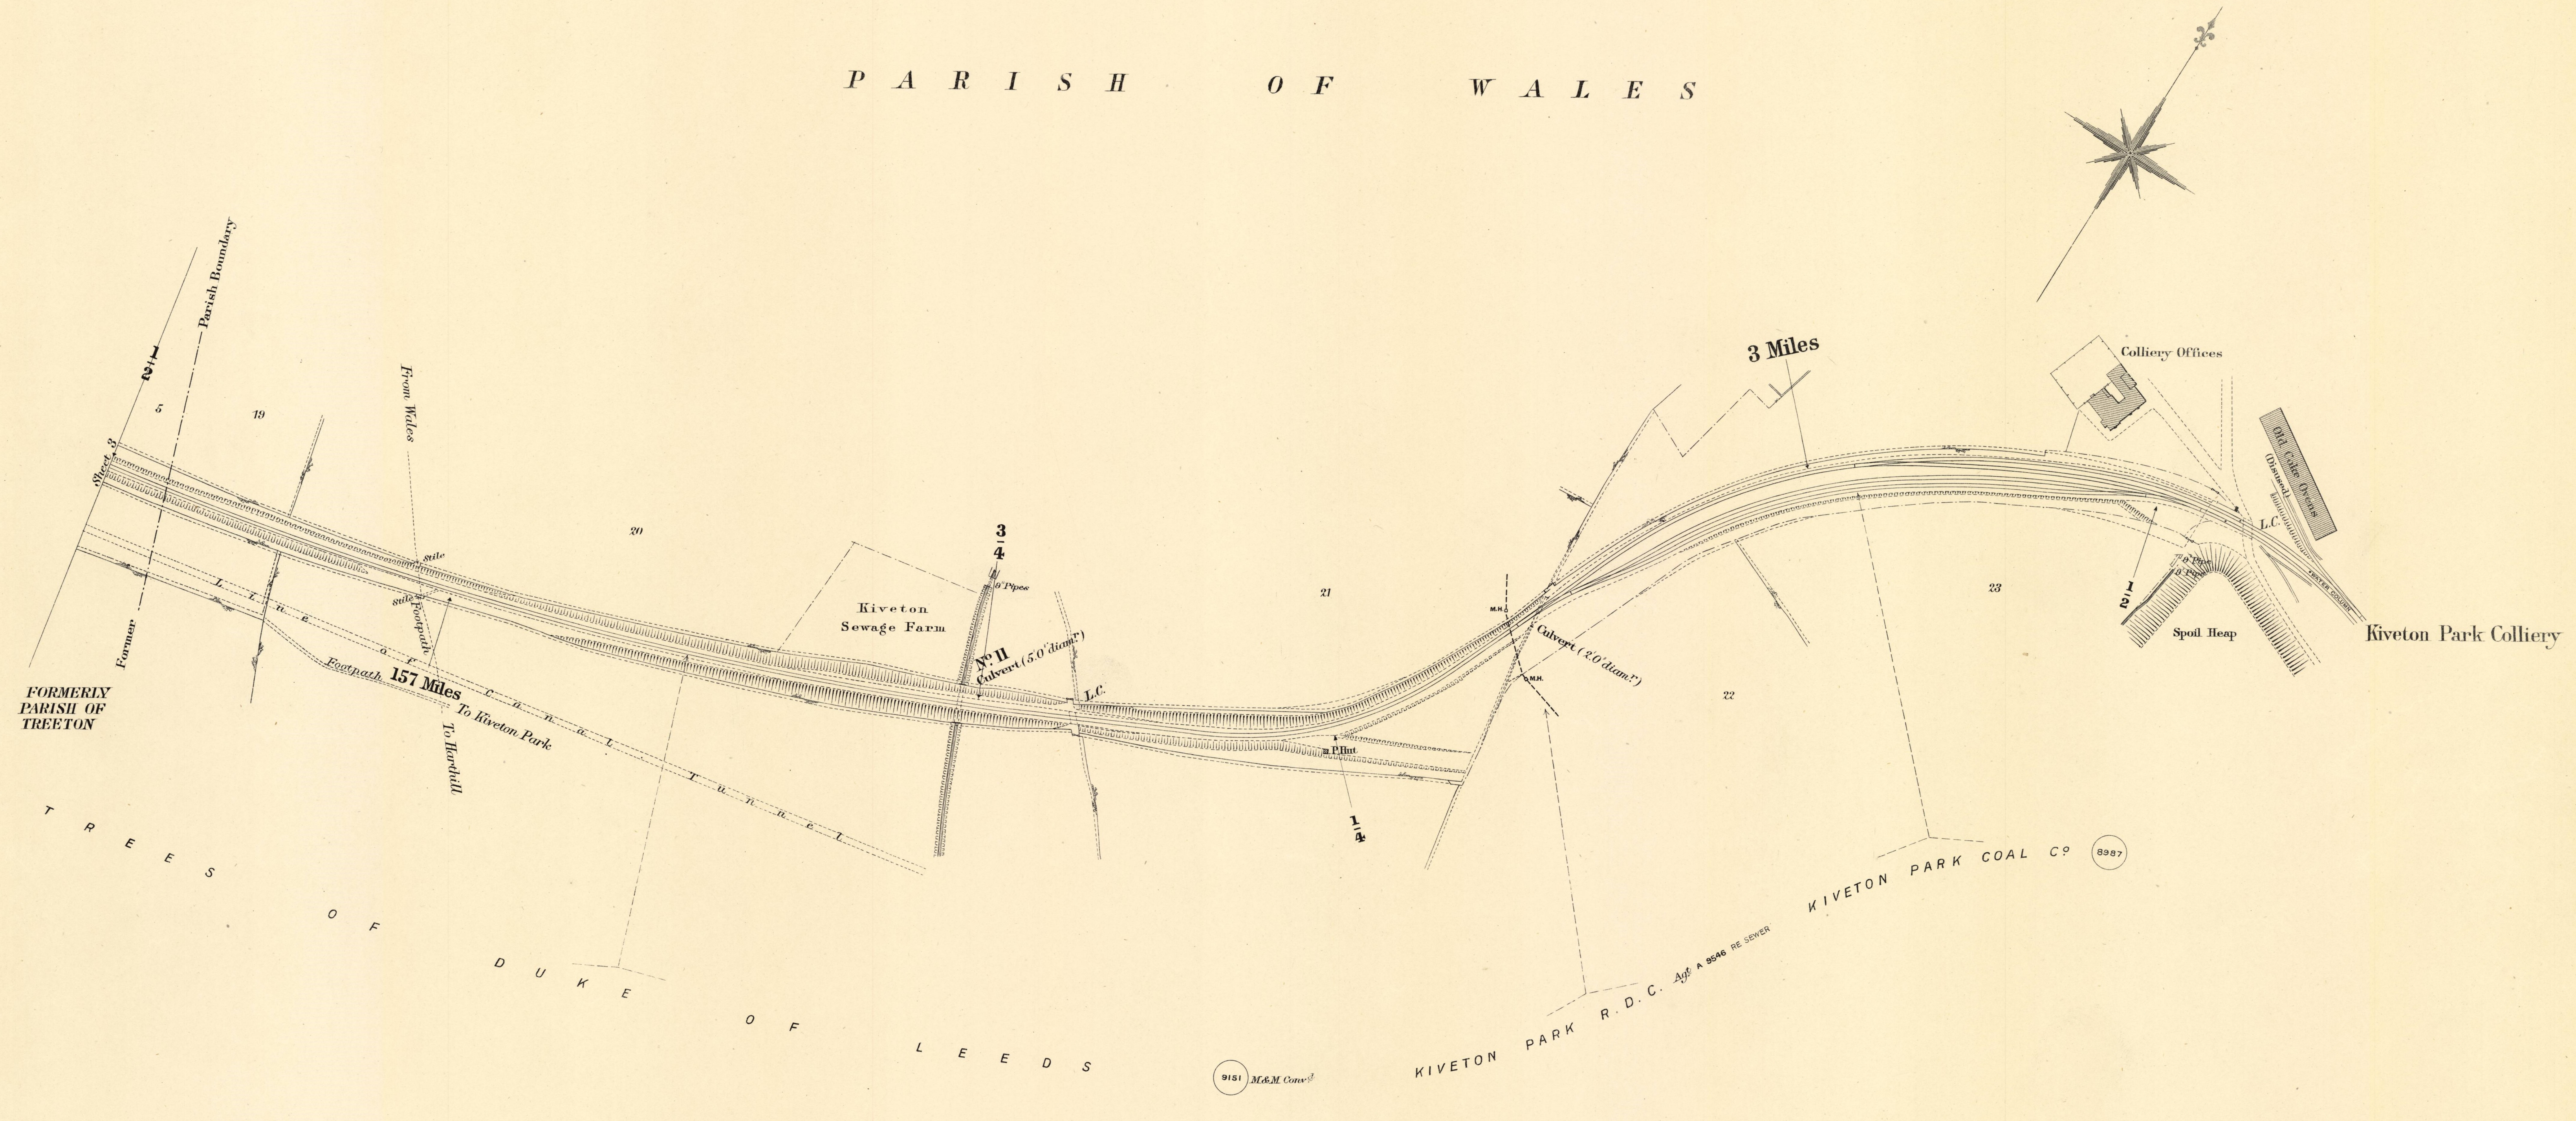

Scale, 2 Chains to an Inch.

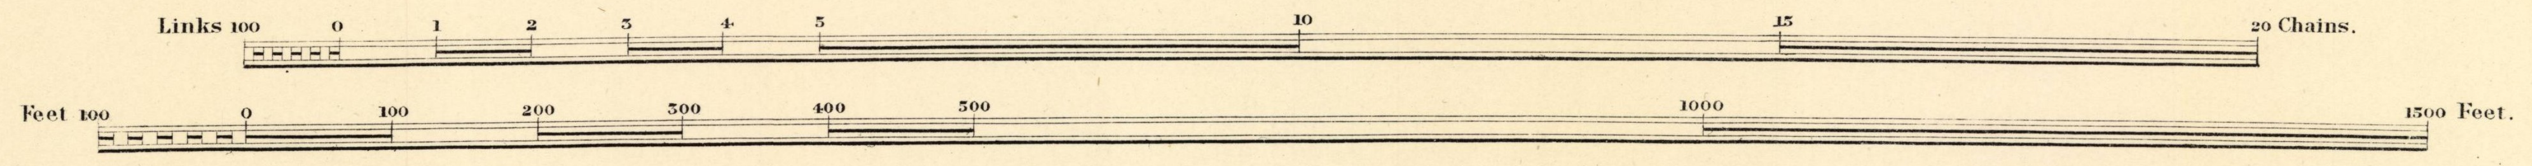

Estate Agents Office,
Midland Railway,
Derby.

SHIRLAND BRANCH

SHEET 1.

1971-384/237.2

COUNTY OF DERBY

PARISH OF SHIRLAND

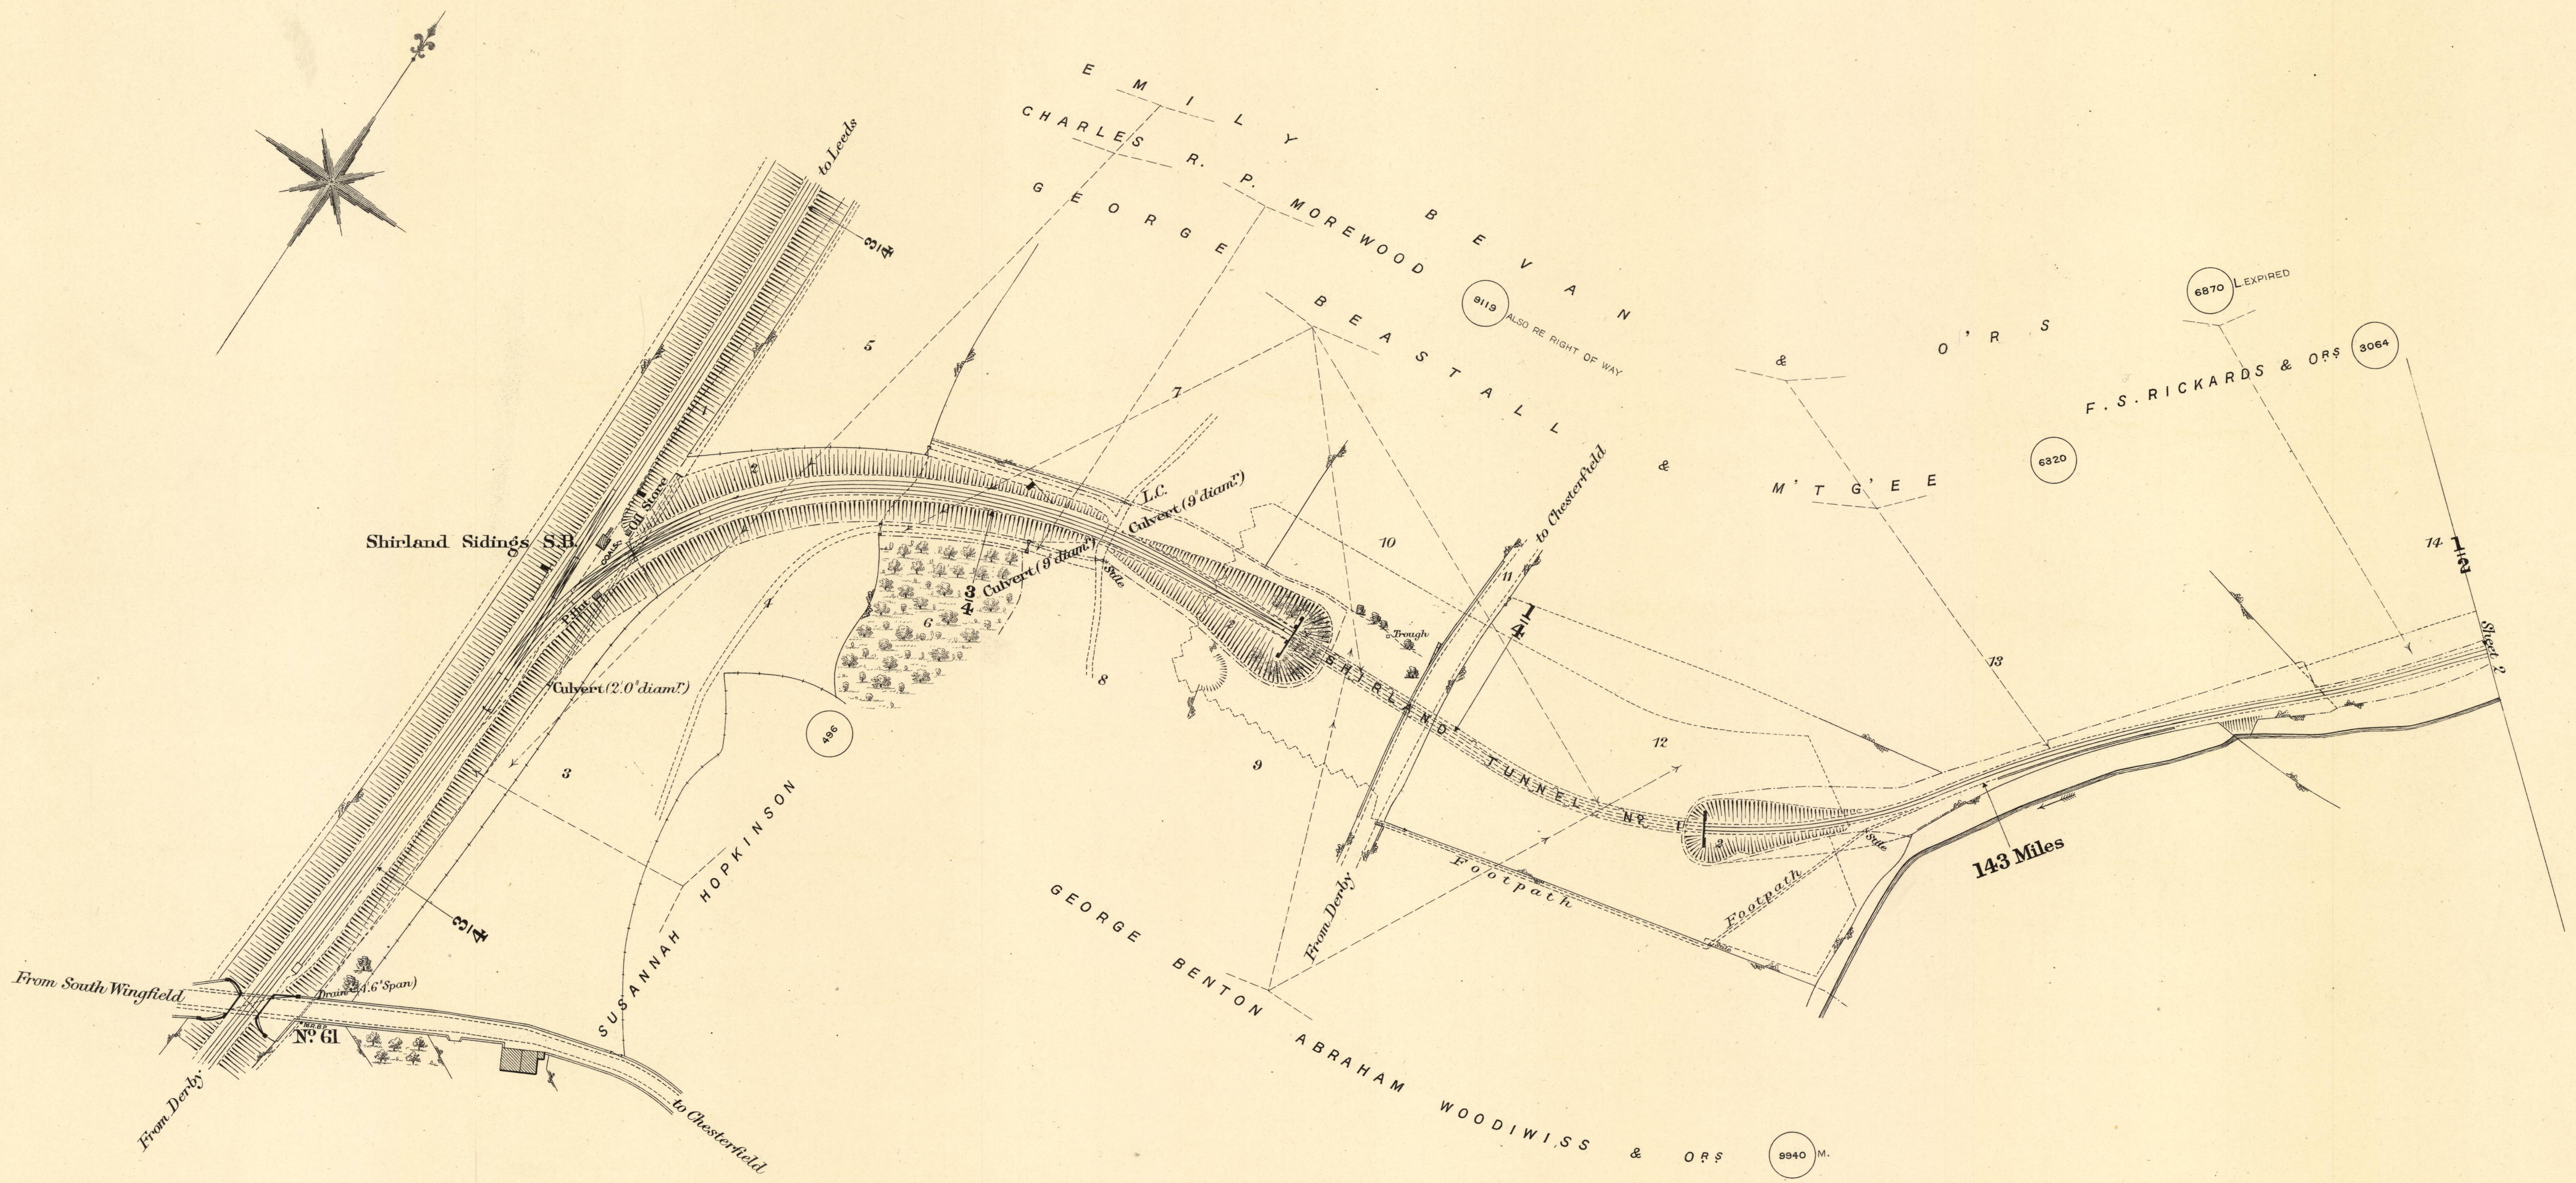

Scale, 2 Chains to an Inch.

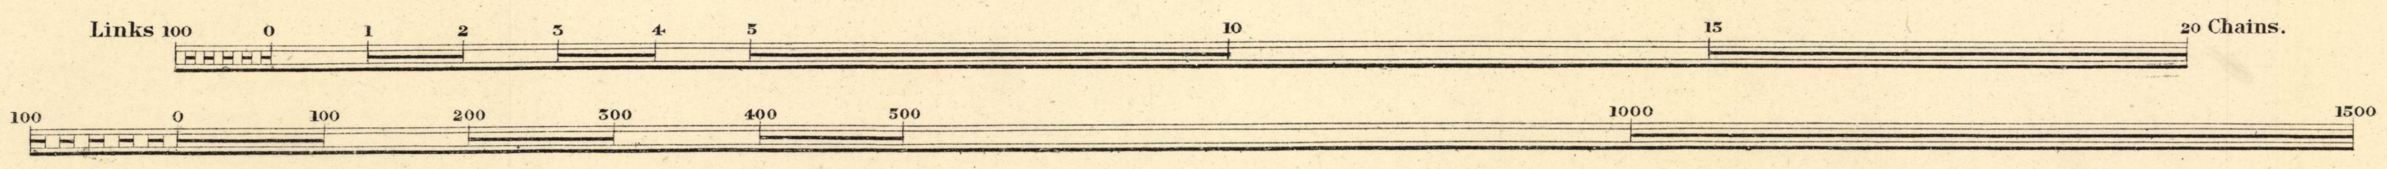

Estate Agent's Office,
Midland Railway,
Derby.

SHIRLAND BRANCH

SHEET 2

COUNTY OF DERBY

PARISH OF SHIRLAND

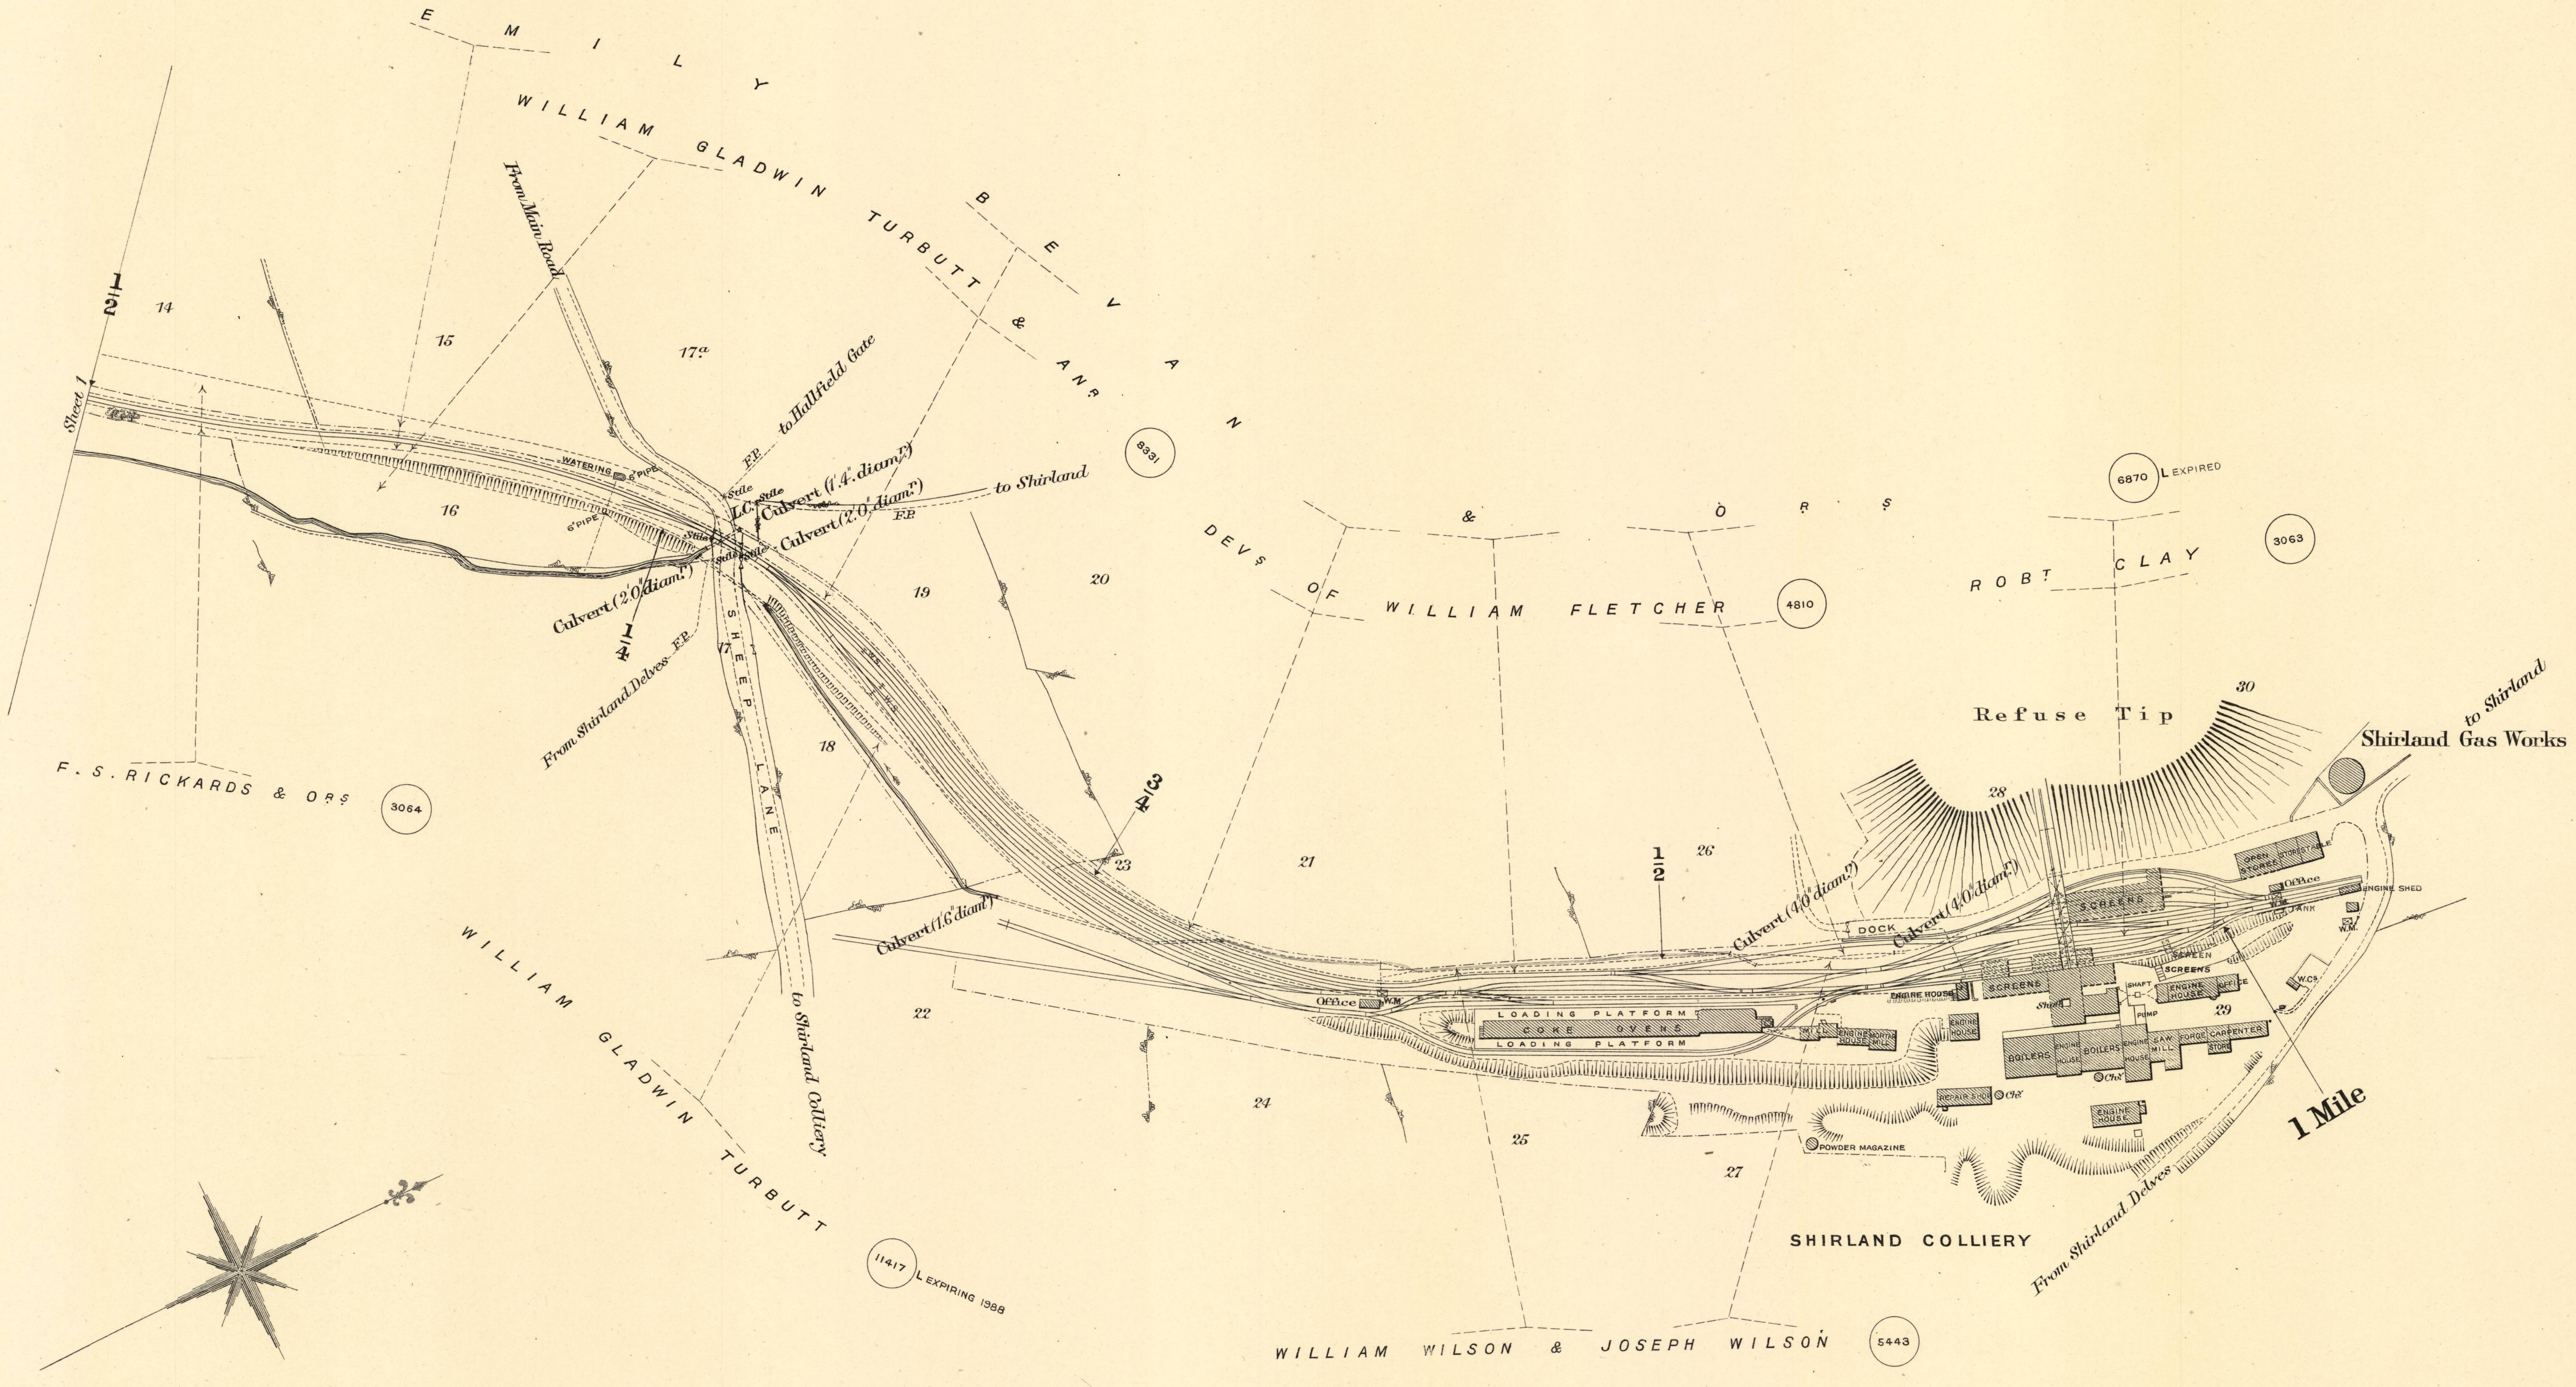

Scale, 2 Chains to an Inch.

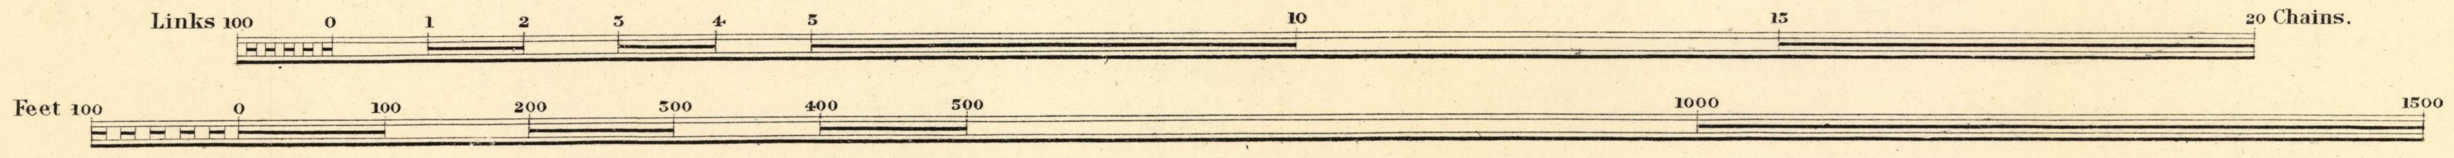

1971-384/237.3

Estate Agents Office,
Midland Railway,
Derby.