Sheet 1.

56

C O U N T Y O F D E R B Y

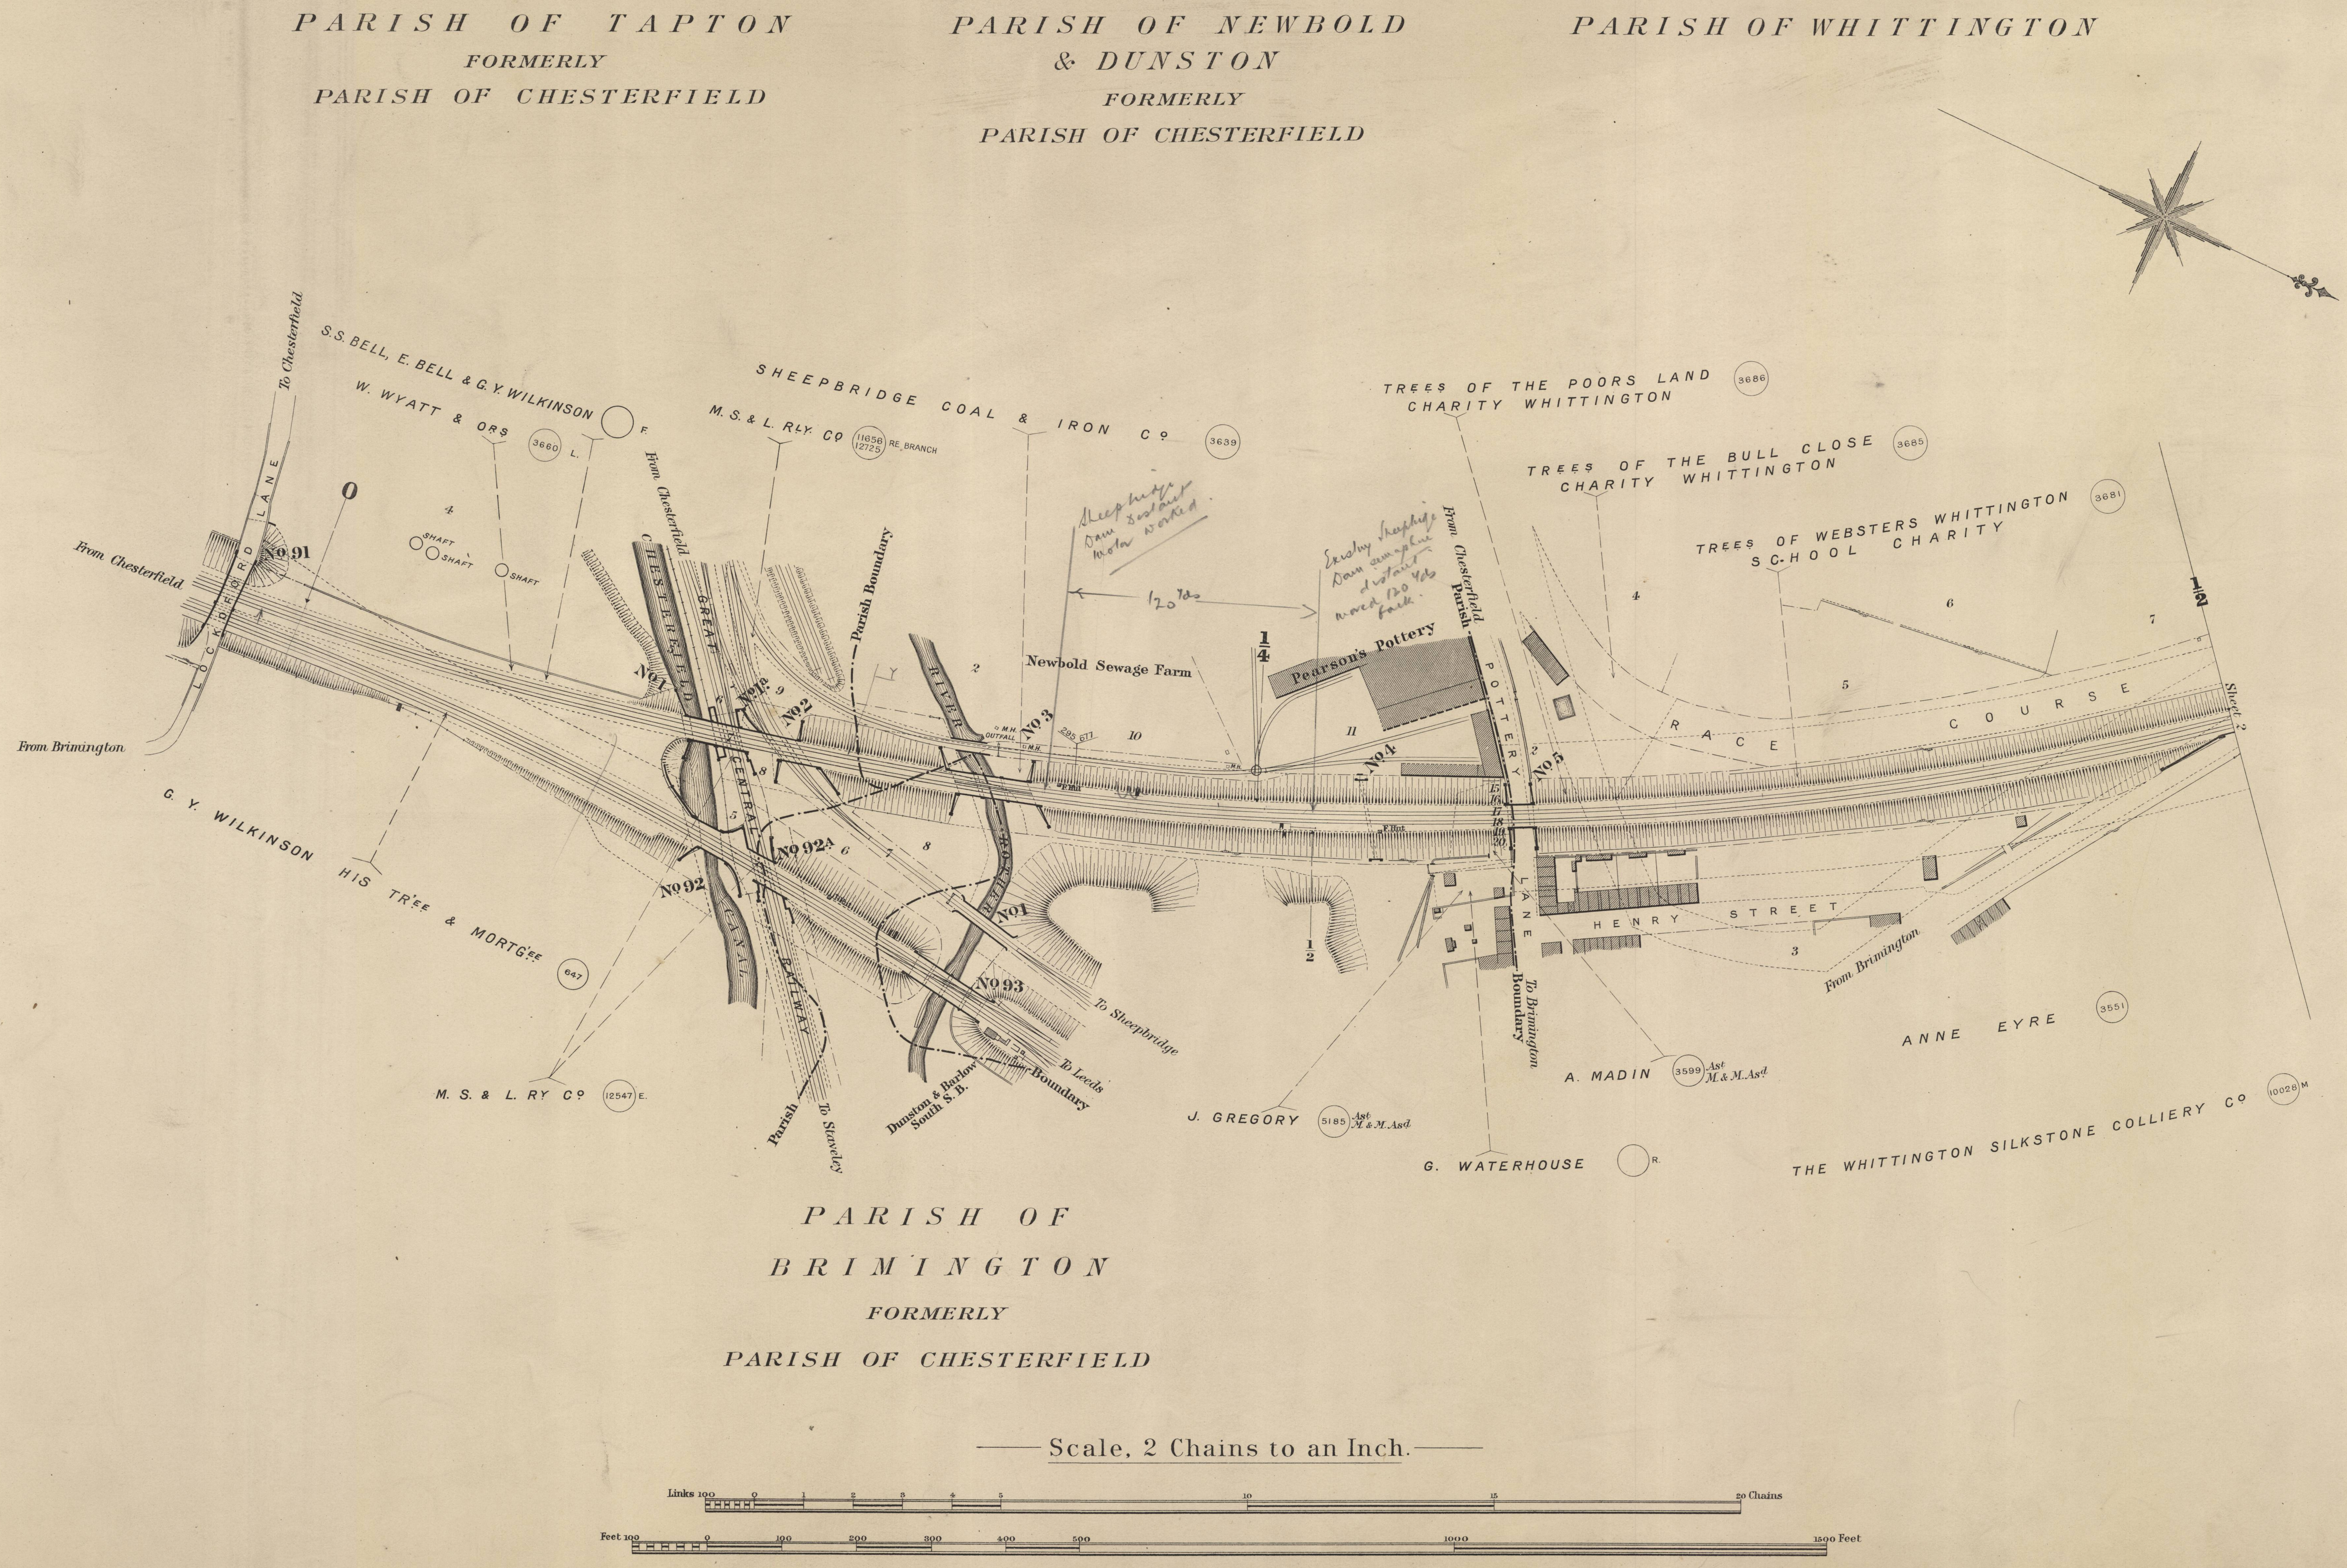
PARISH OF TAPTON
FORMERLY
PARISH OF CHESTERFIELD
PARISH OF NEWBOLD
& DUNSTON
FORMERLY
PARISH OF CHESTERFIELD
PARISH OF WHITTINGTON
S.S. BELL, E. BELL & G.Y. WILKINSON
W. WYATT & ORS 3680 L.
SHEEPBRIDGE COAL & IRON Co 3639
M. S. & L. RLY. Co 1656 12725 RE. BRANCH
TREES OF THE POORS LAND CHARITY WHITTINGTON 3686
TREES OF THE BULL CLOSE CHARITY WHITTINGTON 3685
TREES OF WEBSTERS WHITTINGTON SCHOOL CHARITY 3681
To Chesterfield
LOCKOFORD LANE
From Chesterfield
From Brimington
No. 91
SHAFT
From Chesterfield
CHESTERFIELD
GREAT CENTRAL RAILWAY
CANAL
No. 1
No. 2
No. 92
No. 92A
No. 93
Parish Boundary
RIVER
Newbold Sewage Farm
OUTFALL
M.H.
295 677
No. 3
No. 4
No. 5
Pearson's Pottery
From Chesterfield Parish
POTTERY LANE
1/4
1/2
RACE COURSE
HENRY STREET
From Brimington
Sheet 2
To Sheepbridge
To Leeds
Boundary
Dunston & Barlow South S.B.
Parish
To Staveley
To Brimington Boundary
G. Y. WILKINSON HIS TR'EE & MORTG'EE 647
M. S. & L. RY Co 12547 E.
J. GREGORY 5185 Ast M. & M. Asd
G. WATERHOUSE R.
A. MADIN 3599 Ast M. & M. Asd
ANNE EYRE 3551
THE WHITTINGTON SILKSTONE COLLIERY Co 10026 M
Sheepbridge Dam distant motor worked.
Existing Sheepbridge Dam semaphore distant moved 120 yds back.
120 yds
PARISH OF
BRIMINGTON
FORMERLY
PARISH OF CHESTERFIELD
Scale, 2 Chains to an Inch.
Links 100 0 1 2 3 4 5 10 15 20 Chains
Feet 100 0 100 200 300 400 500 1000 1500 Feet

Estate Agent's Office,
Midland Railway,
Derby.

COUNTY OF DERBY

PARISH OF WHITTINGTON
SILKSTONE COLLIERY Cº 10028 M.
PARISH OF
NEWBOLD & DUNSTON
FORMERLY
PARISH OF CHESTERFIELD
THE WHITTINGTON RACE COURSE
TRUSTEES OF THE POORS LAND CHARITY WHITTINGTON 3686
G. WATERHOUSE 13833 RE PURCHASE
S. T. RODGERS 13743 RE-PURCHASE
TRUSTEES OF WOLSTENHOLMES CHARITY 3692
From Chesterfield
From Chesterfield
Sheepbridge Station S.B.
Nº 7
Nº 6
Nº 6A
PLATFORM
PLATFORM
PLATFORM
SHEEPBRIDGE STATION
Culvert (2.6 diam.)
1/2
3/4
3/4
Sheet 1.
23
27
28
29
30
32
40
42
43
44
45
49
51
54
36
148 Miles
RIVER WHITTING
To Whittington
1 Mile
Culvert (4.0 diamʳ)
1 IN 118
118 100
Culvert (2.0 diamʳ)
1/4
1/4
TREES OF E. M. SMITH 5469
Parish Boundary
Nº 4B
Nº 4
Foxtsmans Box
Shunters
Nº 8
SHEEPBRIDGE BRANCH
P. Hut
Culvert (4.0 diamʳ)
WHITTING RIVER
Sheet 3.
From Dunston & Barlow Junctions
J. BOWER 3518
S. LANCASTER & MORTGEE 5188 169L RESALE
H. N. MIDDLETON & ANR 3687
J. GILLETT 3567 (M.& M. Convd)
H. T. TWELVES 137 T 13744 RESALE (M.& M Convd) RE-PURCHASE
H. N. MIDDLETON & ANR 3687
W. B. S. MILNES 6677 M.
Links 100 0 1 2 3 4 5 10 15 20 Chains
Feet 100 0 100 200 300 400 500 1000 1500 Feet

Scale, 2 Chains to an Inch.

Estate Agent's Office,
Midland Railway,
Derby.

COUNTY OF DERBY

PARISH OF WHITTINGTON

PARISH OF
NEWBOLD & DUNSTON
FORMERLY
PARISH OF CHESTERFIELD
CHARLOTTE M. SMITH
3647 (M & M Conv.d)
To Sheepbridge Iron Works
Boundary
1/4
1/2
3/4
No.9
No.9A
No.10.
No.11
RIVER
Parish
Sheet 2
Sheet 4
48
49
54
38
57
58
59
62
63
65
66
70
73
74
75
76
77
78
79
80
82
83
84
85
86
87
88
90
95
98
104
105
106
107
108
109
116
118
119
120
134
135
136
M.R.B.P.
P. Hut
GEORGE STREET
HOLLAND ROAD
WILLIAM STREET
PROSPECT ROAD
From Whittington
To Sheffield
JOHNSON ST.
To Sheepbridge
TRUSTEES OF THE POORS
LAND CHARITY WHITTINGTON
3686
Foot Path To The Brushes
BROOMHOUSE TUNNEL
149 Miles
Foot Path
From Whittington
TREES OF E. M. SMITH 5469
G. WATERHOUSE AGT 336W R.
W. B. SMITH 3645
SHEEPBRIDGE COAL & IRON Co. 6091 EXGE
W. B. S. MILNES 6677
MARY M. SMITH & TR.EE 3649 (M&M.Conv.d)
WHITTINGTON & SHEEPBRIDGE COLLIERY Co. & OTHERS 10217 M
JOHN H. GREEN 1716 R.
BERNARD LUCAS 3596
H. N. MIDDLETON & AN.R 3687
H. JENKINSON'S TR.EES 14647 (M & M. Conv.d)
H. JENKINSON & MORT.GEES 3589
G. W. SKIDMORE AGT 373 S R.
P. BIRKS 4687
M. E. BIRKS 3515
L.C.
100
2 Miles

1555
1250
305

Scale, 2 Chains to an Inch.

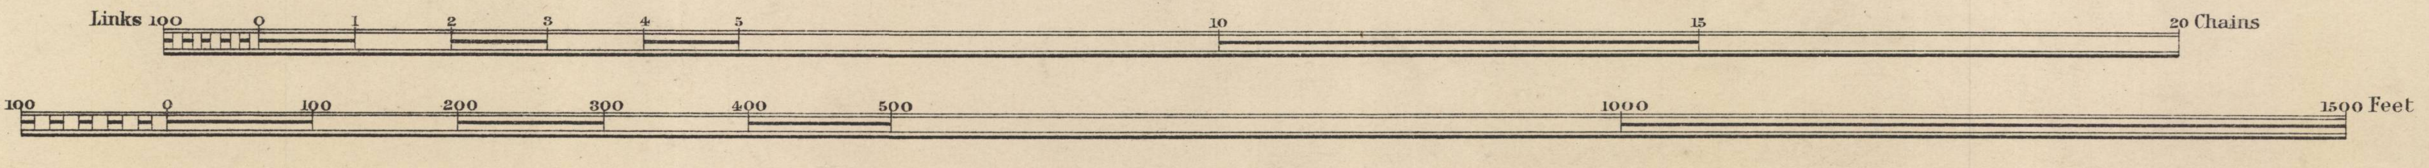
Links 100
0
1
2
3
4
5
10
15
20 Chains
Feet 100
0
100
200
300
400
500
1000
1500 Feet

Estate Agent's Office,
Midland Railway,
Derby.

COUNTY OF DERBY

PARISH OF UNSTONE
FORMERLY
PARISH OF DRONFIELD
PARISH OF WHITTINGTON
2 Miles
Pottery
PETER BIRKS
MARY E. BIRKS
4687 ALSO RE L.C.
3515
Brick Works
C. THOROLD
3663
D. WIGHTMAN
14655
W. GILL
14654 M. & M. Convd
E. WALKER & TREES
3672 M. & M. Convd
From Chesterfield
3/4
No 15
Sheet 5
Sheet 3
Switch
100
136
137
138
135
1/4
Parish
Boundary
Culvert (3.0' diamr)
No 12
No 13
No 14
1/4
1/2
3/4
1
2
3
5
11
12
13
14
16
18
21
22
27
M.R.B.P.
Lever Stage
From Whittington
From Whittington
To Unstone
To Unstone
RIVER DRONE
Foot Path
Foot Path
P. Hut
Unston Sidings S.B.
To Hundall
To Unstone Mills Colly
E. BROOKES & ORS
ALSO RE L.C.
5186
7140 9621 7071 10215 M.
UNSTONE BRANCH
H. JENKINSONS TREES
14647 Vendors interest Convd in M. & M.
TREES OF HEATHCOTE'S CHARITY
5186 M. & M. Convd
HENRY RANGELEY AND MORTGAGEES
Links 100 0 1 2 3 4 5 10 15 20 Chains
Feet 100 0 100 200 300 400 500 1000 1500 Feet

Scale, 2 Chains to an Inch.

Estate Agent's Office,
Midland Railway,
Derby.

SHEET 5.

COUNTY OF DERBY

PARISH OF UNSTONE

FORMERLY

PARISH OF DRONFIELD

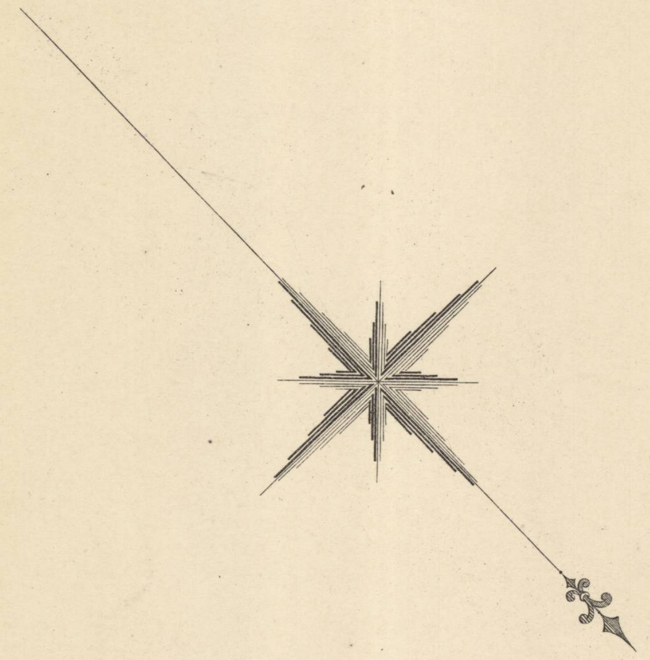

C. THOROLD (AGT 138 T) R
E. BROOKES & OTHERS (5183) ALSO RE L.C.
H. RANGELEY & MORTGEES (3621)
W. & H. GILL (3558) M & M Convd
H. JENKINSON & MORTGEES (3589)
C. THOROLD & LESSEES (9368) M
H. JENKINSON & MORTGEES (3589)
SUMMERLEY COLLIERY (J. RHODES & SON) (W & W MINUTE 3295) M
3/4
QUARRY
QUARRY
29
30
31
Foot Path To Barlow
UNSTON STATION
3 Miles
67
66
100
Culvert (2' 3" diam.)
69
Foot Path To Barlow
75
78
85
1/4
99
106
107
108
111
1/2
Sheet 4
Sheet 6
No 16
No 16A
No 17
No 18
No 19
No 20
PLATFORM
PLATFORM
W.R.
W.R.
Porters
L.C.
51
94
95
105
P. Hut
74
33
150 Miles
Schools
50
49
48
47
52
P.H.
72
71
91
92
93
1/2
1/4
H. RANGELEY & OTHERS (7069) M
C. THOROLD (3663)
H. JENKINSON & MORTGEES (3589)
R. HUTCHINSON (8013) M
J. H. GREEN (171.G) R
JACOB FLETCHER (10159) M
UNSTONE COAL AND COKE COMPANY (9930) M
CHARLES THOROLD (3663)
EXORS OF T. WARD (3673) ALSO RE L.C.
H. JENKINSON & MORTGEES (3589) M & M Convd
SYKES WARD (AGT 332 W) R

Scale, 2 Chains to an Inch.

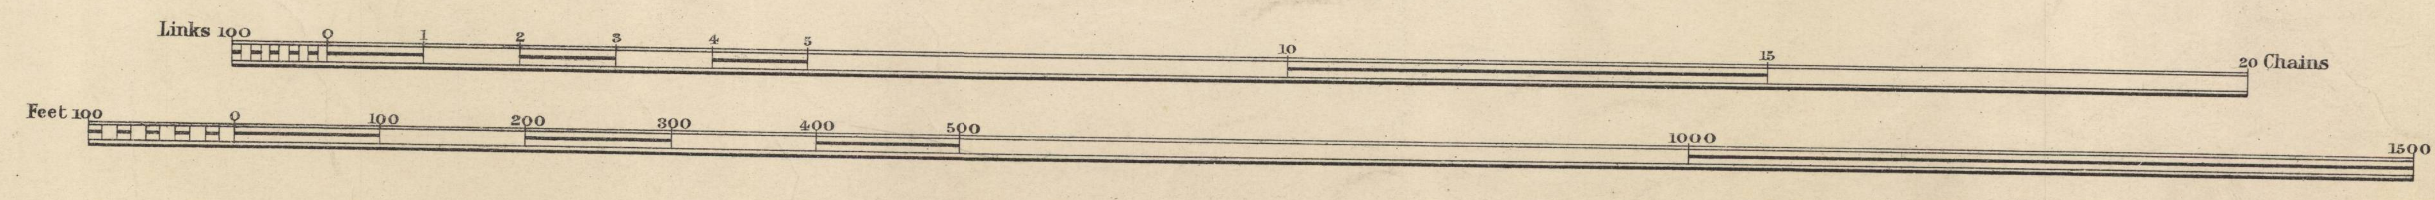
Links 100
0
1
2
3
4
5
10
15
20 Chains
Feet 100
0
100
200
300
400
500
1000
1500 Feet

Estate Agent's Office,
Midland Railway,
Derby.

COUNTY OF DERBY

PARISH OF UNSTONE
FORMERLY
PARISH OF DRONFIELD
SUMMERLEY COLLIERY (J. RHODES & SON) W&W MINUTE 3295 M
C. ROTHERHAM 3630 (M. & M. Convd.)
SYKES WARD AGT 333 W R.
CHESTERFIELD ROAD
3/4
1/2
123
125
No. 21
Sheet 5
112
120
124
131
1
151 Miles
L.C.
Boundary
Parish
GOVERNORS OF DRONFIELD GRAMMAR SCHOOL 3544 (M. & M. Convd.) except under Sewer No. 13.
ELLEN WARD 3675
TREES OF W. LOWE 5189
H. MAY 3603
JOHN HUNT 3586 ASST
J. ALLEN & MORTGEE 3502 (M. & M. Convd.)
GEORGE GREAVES 12714 ALSO R.
NEW DRONFIELD COAL CO. 10216 M.
JOHN & E. A. REANEY & OTHERS 2604
TREES OF MRS LUCAS AGT 170 L R
4 Miles
Gas Works
No. 22
No. 23
No. 24
Dronfield S.B.
Goods Shed
From Unston Sidings
1/4
2
3
4
5
6
7
8
11
12
13
14
15
16
17
20
28
29
31
32
33
34
35
36
37
39
41
14
15
16
MILESTONE 2?
M. GRATTON & ORS 4693
TREES OF E. M. SMITH 5940
JAMES & JONATHAN RHODES 7480
C. THOROLD 3663
C. THOROLD 7153
EXORS OF T. WARD 3673 ALSO RE L.C.
W. WAKE 9830 D.& U. BRANCH.
T. TINKER 8336 D.& U. BRANCH.
H. B. FLETCHER AGT F 139 R.
NEW DRONFIELD COAL CO. 9992 M.
W. WAKE 9829 D.& U. BRANCH.
H. MAY 8335 D.& U. BRANCH.
JAMES ADDY 8333 D.& U. BRANCH.
NEW DRONFIELD SILKSTONE COLLY CO. 9929 M.
TREES OF S. LUCAS 5190
TEDBAR TINKER 6639
Sheet 7
PARISH OF DRONFIELD
Scale, 2 Chains to an Inch.
Links 100 0 1 2 3 4 5 10 15 20 Chains
Feet 100 0 100 200 300 400 500 1000 1500 Feet

COUNTY OF DERBY

PARISH OF DRONFIELD
PARISH OF DRONFIELD WOODHOUSE
FORMERLY
PARISH OF DRONFIELD
DRONFIELD STATION
GEORGE GREAVES 12714 ALSO R.
W. BINGHAM 4685 F.&L. M.&M. Convce
W. BINGHAM & TREES 4686 ASST
M. HOBSONS DEVEES 3582 CONVCE & ASST M.&M. Convce
P. JACKSON & ORS 3587 M.&M. Convce
A. OUTRAM & ORS 3612 M.&M. Convce
T. J. MACHIN & MGEES 3598 M.&M. Convce
CHURCH YARD
S. SEARSTON 3638 M.&M. Convce
J. SEARSTON 3637 M.&M. Convce
DRONFIELD BAPTIST CHAPEL TREES 4690 M.&M. Convce
G. HOPKINSON'S REPS 3583 ASST
ROTHERAM CECIL 11696 M.
E. & S. LUCAS 11361 M. ALSO RE BRIDGE
UNSTONE COAL & COKE Co 13176 RE SIDINGS
ROBERT WARD'S TREES & EXORS 3674 L
Spade & Shovel Works (C. LUCAS & SON)
Dronfield Forge (E. & W. LUCAS)
Dronfield Coll. Sdgs. S.B.
Culvert
SOAPER LANE
Foot Path
LEA ROAD
WREAKS LANE
Parish Boundary
To Bakewell
To Sheffield
Bridge Inn
Rock Tavern
Green Inn
No 25
No 26
No 27
No 28
No 29
¼
½
¾
152 Miles
5 Miles
Sheet 6
Sheet 8
R. WILSON 9690 ASST
R. WRIGHT & ORS 3695 ASST
S. LUCAS & MGEES 5192 M.&M. Convce
JOSEPH, JOHN & R. BINGHAM 4684 ASST
S. MASON 3602
DRONFIELD U. D. C. 14424 RE ROADS
TEDBAR TINKER 6639
TRUSTEES OF S. LUCAS 5190
CLARENCE FREDERICK CECIL AND OTHERS 3529
E. & S. LUCAS 5191 R.
T. H. LUCAS AGT 171 L R.
T. H. LUCAS AGT 171 L R.
ROTHERAM CECIL AGT 286 C R.
SHAFT
RIVER

Scale, 2 Chains to an Inch.

Links 100 0 1 2 3 4 5 10 15 20 Chains

Feet 100 0 100 200 300 400 500 1000 1500 Feet

Estate Agent's Office,
Midland Railway,
Derby.

COUNTY OF DERBY

PARISH OF DRONFIELD WOODHOUSE
FORMERLY
PARISH OF DRONFIELD
5 Miles
Sheet 7.
102
124
126
127
128
123
120
122
$\frac{1}{4}$
Footpath
P. Hut
P. Hut
P. Hut
102 LEVEL
No. 30
No. 31
$\frac{1}{4}$
$\frac{1}{2}$
134
136
W. PARKER
AGT 155 P.
R.
From Stubley
Boundary
Parish
To Greenhill
Footpath
To Lower Bradway
137
138
139
140
141
142
144
145
146
147
148
150
$\frac{1}{2}$
$\frac{3}{4}$
$\frac{3}{4}$
BRADWAY TUNNEL
LEVEL 100
AIR SHAFT
Middle Birchitt
Sheet 9.
C. F. CECIL AND OTHERS
3529
ROTHERAM CECIL
AGT 171 L.
R.
GEORGE VICKERS MORTGEES
3671
ANTHONY HANCOCK
3574
SAMUEL PARKER
3614 7536
TRUSTEES OF GEORGE WARD
5945
ALSO RELEASE.
PARISH OF COAL ASTON
FORMERLY
PARISH OF DRONFIELD
Links 100 0 1 2 3 4 5 10 15 20 Chains
Feet 100 0 100 200 300 400 500 1000 1500 Feet

Scale, 2 Chains to an Inch.

Estate Agent's Office,
Midland Railway,
Derby.

COUNTY OF DERBY

PARISH OF COAL ASTON
FORMERLY
PARISH OF DRONFIELD
PARISH OF NORTON
H. CUNLIFFE SHAW 6236
3/4
150
152
151
153 Miles
Sheet 8.
SHAFT
Parish Boundary
Foot Path
6 Miles
1
2
3
4
5
6
7
1/4
BRADWAY TUNNEL
Norton Church Mission Room
From Gleadless
BRADWAY LANE
To Calver
BRADWAY
16
22
15
14
13
11
12
10
Bradway Hotel
1/4
26
1/2
27
28
Foot Path
COLONEL BURNELL AGT 408.B. R.
33
34
31
29
Twentywell Farm
Pole 203
Railway Route
Pole 1284
Trunk Telephone Route
Parish Boundary
35
32
TWENTYWELL SICK LANE
36
37
38
39
40
1
2
1/2
Sheet 10.
Foot Path
L.M.&S.R Boundary is edged Green.
T. HARDWICK & M^CGEE 3576 (M&M. Convd.)
H. CUNLIFFE SHAWE 6236 (M&M. Convd.)
E. V. P. BURNELL & O'RS 3524 (M.&M. Convd.)
TREES OF GEORGE WARD 5945 ALSO RELEASE.
CHARLES CHADWICK & ANOTHER TREES OF J NEWBOULD 5193 ALSO RELEASE.
PARISH OF BEAUCHIEF

Scale, 2 Chains to an Inch.

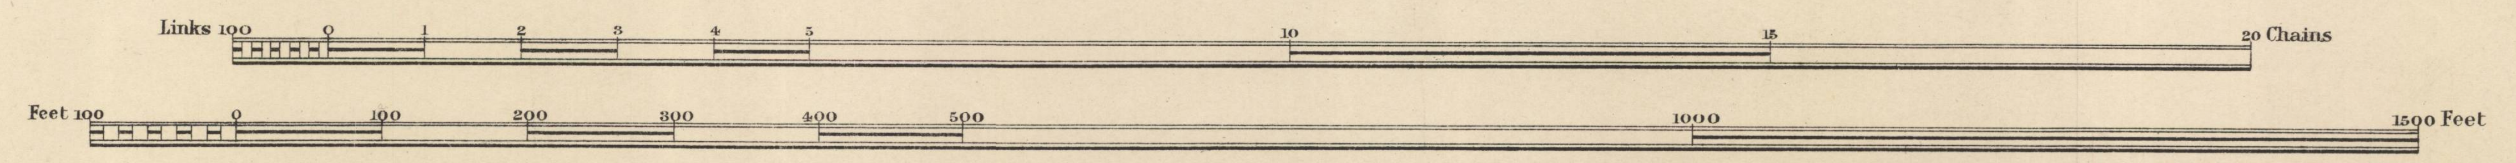
Links 100
0
1
2
3
4
5
10
15
20 Chains
Feet 100
0
100
200
300
400
500
1000
1500 Feet

Estate Agent's Office,
Midland Railway,
Derby.

COUNTY OF DERBY
From Bakewell
Parish Boundary
From Chinley
O.M.P.
Dore and Totley West Junc S.B.
No. 3
PARISH OF NORTON
PARISH OF DORE
P. Hut
POYNTON WOOD
TUNNEL
EBENEZER HALL 11524 14285 14508 M. & M. Convd R
ABBEYDALE
RIVER SHEAF
St. John's Church
School
HENRY LILLER & OTHERS 14808 R. (Also maintenace of Twentywellsick Lane)
DUKE OF DEVONSHIRE 3540 5184 6638
1/4 FROM D.
O Miles
7 Miles
100
DORE AND TOTLEY STATION
WEST RIDING OF THE COUNTY OF YORK
County & Parish & City Boundary
PARISH OF ECCLESALL BIERLOW
MORTGEES TEDBAR TINKER 13180 13185 3664 M. & M. Convd L. To M. & M. Convd
THOS BERRY & CO 13316 M. & M. Convd
To Totley
STILE
COLNL BURNELL 11373 M. & M. Convd
E. V. P. BURNELL 13403 M. & M. Convd
Brick and Tile Works
Foot Path
Foot Path
56
60
No. 2
Dore & Totley Union Church
No. 1
2
7
ROAD
3/4
Dore and Totley South Junc S.B.
P. Hut
F. Hut
No. 32
61
64
69
No. 33
70
63
12" pipe
57
46
55
154 Miles
Llanover
Broomfield
TWENTYWELLSICK LANE
LADIES SPRING WOOD
PLATFORM
PLATFORM
PLATFORM
No. 33A
W.R.
Gas Meter Ho
5
8
6
5
1/4
S.M. House
Dore and Totley Station Junc. S.B.
No. 34
SOUTH
EARL FITZWILLIAM 13534 1209 P.H. R.
No. 35
P. Hut
SHEAF
3
County & Parish City Boundary
Sheet 11.
1/4
Castle Inn
Boundary
Parish Boundary
E. V. P. BURNELL 3524 M. & M. Convd
COLNL BURNELL 13324 M. & M. Convd
1/2
2
4
BRADWAY TUNNEL No. 31
Sheet 9.
Parish
3
3/4
E. V. P. BURNELL 3524 M. & M. Convd
COLNL BURNELL 12307 M. & M. Convd
PARISH OF BEAUCHIEF
RT HONBLE EARL FITZWILLIAM 7067 13534
E. V. P. BURNELL 3524 M. & M. Convd
HENRY CUNLIFFE SHAWE 6236 13537 M. & M. Convd ALSO RIGHT OF WAY
Links 100 0 1 2 3 4 5 10 15 20 Chains
Feet 100 0 100 200 300 400 500 1000 1500 Feet

Scale, 2 Chains to an Inch.

Estate Agent's Office,
Midland Railway,
Derby.

4590
1590

SHEET 11.

WEST RIDING OF THE COUNTY OF YORK

PARISH OF ECCLESALL BIERLOW
CORPORATION OF SHEFFIELD
1427 SEWER.
RT. HONBLE EARL FITZWILLIAM
7067 1059 R.
EARL FITZWILLIAM
7067 13534 1059 R. RE CROSSINGS AT A & B.
TYZACK'S DAM
Abbeydale Works
No. 36
No. 37
1/4
1/2
3/4
8 Miles
155 Miles
County & Parish & City Boundary
RIVER SHEAF
County & Parish Boundary
City Boundary
ABBEYDALE ROAD
From Whirlow
Station Hotel
Golf House
S.M. House
Gas Meter
ABBEY LANE
To Norton Woodseats
Goods Shed
5 TON CRANE
PLATFORM
Beauchief S.B.
Two Culverts (3.0 diam.)
Pipe (12 diam.)
Culvert
W. Pipe
BEAUCHIEF & ABBEYDALE STATION
HUTCLIFF WOOD
Sheet 10
Sheet 12
A
B
EVP BURNELL
3524 (M.&M. Conv. 4) 13324 (M.&M. Conv. 5) A5 505.8. ROAD AT A. & ABBEY LANE.
COUNTY OF DERBY
RURAL DISTRICT OF NORTON
PARISH OF BEAUCHIEF

Scale, 2 Chains to an Inch.

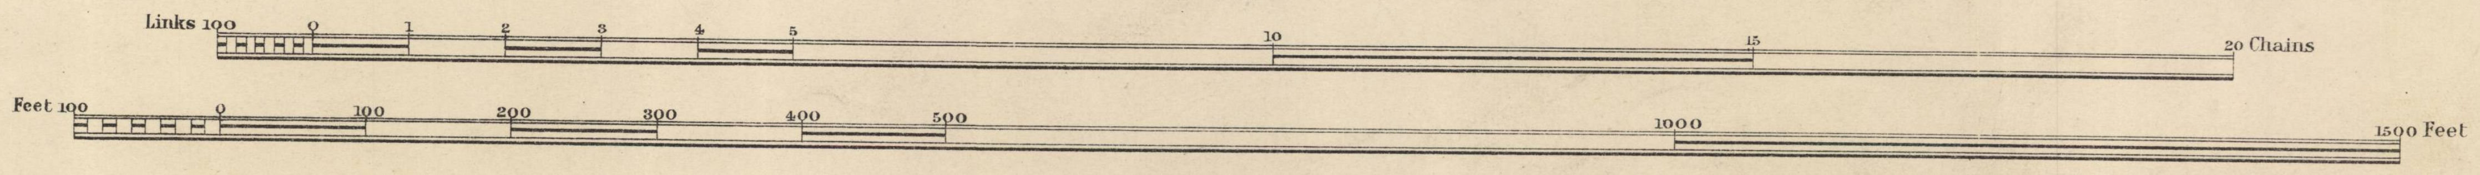
Links 100
0
1
2
3
4
5
10
15
20 Chains
Feet 100
0
100
200
300
400
500
1000
1500 Feet

Estate Agent's Office,
Midland Railway,
Derby.

WEST RIDING OF THE COUNTY OF YORK
PARISH OF ECCLESALL BIERLOW
EARL FITZWILLIAM 7067
ARTHUR FIRTH 13354 (M. & M. Convd.)
TREES OF JOHN FIRTH 13355 13656 (M. & M. Convd.) do.
BERNARD P. BROOMHEAD 3522
CORPORATION OF SHEFFIELD 12556 SEWER.
THOS BERRY 9413 R.
ABBEYDALE ROAD
HONBLE EARL FITZWILLIAM
7067 1209 F.H. R.
Police Station
Urinal
MARRIOTT ROAD
MILL DAM
WEIR
M.H.
8 Miles
No. 36
1/4
County and Parish Boundary
R. SHEAF
Culvert
Gas Meter
1/2
S.M. House
W. TANK Store
No. 39
PLATFORM
PLATFORM
PLATFORM
P. Hut
W.M.
ASHES
Goods Shed
Coaling Shed
W. COL.
W. COL.
Catchpit
48
Store
Oil Store
Disc
Sheet 13.
Sheet 11.
3/4
Pipe (2'0" diam.)
23
20
HUTCLIFF WOOD
1/4
1/2
COL. E. S. P. BURNELL
3524 13324 Agts 409B 565B (M. & M. Convd.) R. BRIDGE 38.
TREES OF JOHN FIRTH 13233 13355 Agt 177F R.
JOSEPH NELSTROP 3609 (M. & M. Convd.)
73
3/4
To Meersbrook
Brick Works (JOHN GREGORY & SON LTD)
4
23
24
25
46
Millhouses & Ecclesall S.B.
Laycock's Engineering Works
MILLHOUSES AND ECCLESALL STATION
Parish Boundary
PARISH OF NORTON (DETACHED)
VICAR OF NORTON 5194
COUNTY OF DERBY
PARISH OF BEAUCHIEF

Scale, 2 Chains to an Inch.

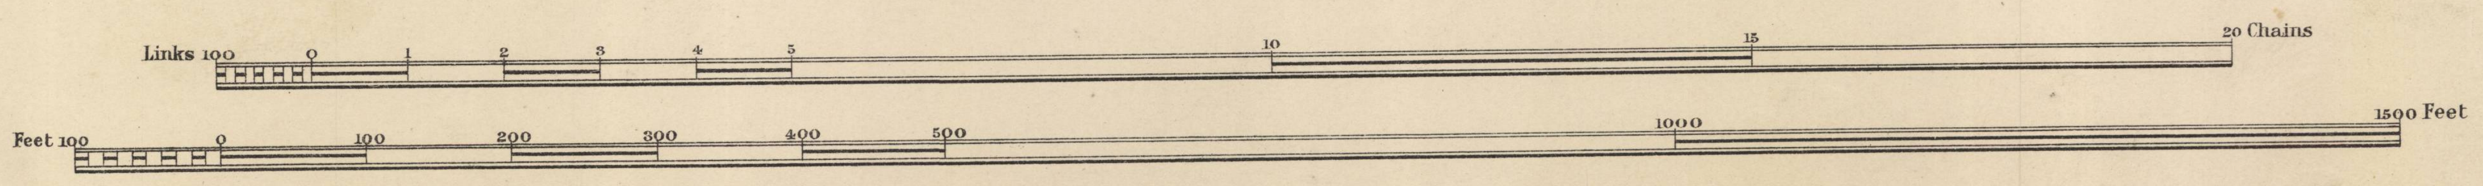
Links 100
0
1
2
3
4
5
10
15
20 Chains
Feet 100
0
100
200
300
400
500
1000
1320 Feet

Estate Agent's Office,
Midland Railway,
Derby.

WEST RIDING OF THE COUNTY OF YORK

PARISH OF ECCLESALL BIERLOW
TR'EES JOHN FIRTH 13355 13656 (M & M. Conv.d) do.
ARTHUR FIRTH AGT 140 F. R.
TR'EES JOHN FIRTH 7068, 13355, 13656, AGT 177 F. (M. & M. Conv.d) (M. & M. Conv.d) ALSO ROAD AT A 20 yards deep R.
TR'EES W. WEBSTER 4701 L.
JOHN GREGORY & SON 13682 BOUNDARY, &c.
SYDNEY FOYE SHORE 5195 9503 (M & M. Conv.d) ALSO RIGHT OF WAY
HARDY PATENT PICK Co. LTD 12074 (M. & M. Conv.d)
TYZACK SONS & TURNER 8014 EXCHANGE
NORTON R.D.C. 12998 ROAD.
Moscar Wheel
County and Parish Boundary
Repairing Shop
WATER TANK
ABBEYDALE ROAD
M.R.B.P.
STONE P.
M.H.
50
Engine Shed
OFFICES STORES
TROUTBECK ROAD
KESWICK ROAD
9 Miles
BUTTERMERE ROAD
ARCHER ROAD
Sheet 12.
Disc
Discs
F. Hut
No. 41
No. 42
45
47
79
27
5
33
SLUICE
3/4
156 Miles
QUARRY
B. STONE.
Culvert
M.R.P.
36
PARISH OF BEAUCHIEF
Parish Boundary
VICAR OF NORTON 5194
To Sheffield
From Dronfield
FRITHS ROAD
A
48
49
No. 43
No. 44
SHEAF
GRASMERE RD
THIRLMERE RD
WINDERMERE RD
RIDAL ROAD
1/4
53
54
86
P. Hut
MILL DAM
1/2
No. 45
County & Parish Boundary
MILL STREAM
LITTLE LONDON ROAD
QUARRY
89
92
93
Highfield Works
Hardy Works
Points Box
Chemical Works
1/2
Shunter's Cabin
M.H.
Heeley Carriage Sidings S.B.
95
11
10
Sheet 14.
MEERSBROOK BANK RD
MILMOUNT RD
DERBYSHIRE LANE
BINFIELD ROAD
CHESTERFIELD ROAD
C. D. W. CAMMELL & O'RS 12209 (M. & M. Conv.d)
FRANCIS BROMLEY 12205 L.

PARISH OF NORTON

COUNTY OF DERBY

Scale, 2 Chains to an Inch.

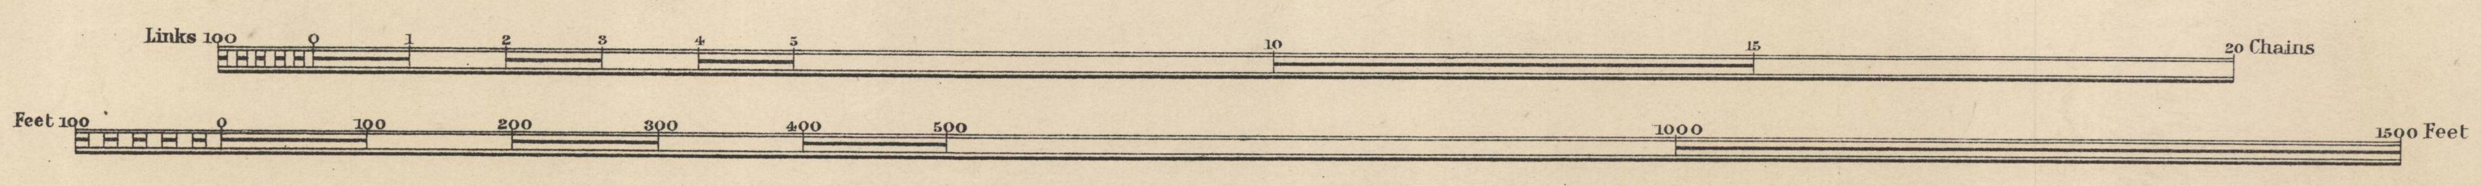
Links 100
0
1
2
3
4
5
10
15
20 Chains
Feet 100
0
100
200
300
400
500
1000
1500 Feet

Estate Agent's Office,
Midland Railway,
Derby.

SHEET 14.

WEST RIDING OF THE COUNTY OF YORK
COUNTY OF DERBY
PARISH OF ECCLESALL BIERLOW
PARISH OF NORTON
PARISH OF HEELEY
GEORGE WRIGHT AND ORS 3697 M. & M. Convd
CAROLINE P. PYE SMITH 3644 M & M Convd
A. DONNELLAN 11584 R
MORTGEES WILLIAM HAIGH 3577 M. & M. Convd
JOHN DAWSON 3538 M. & M. Convd
SAMUEL TOMLINSON 3665 M. & M. Convd
THOMAS MARRION & ANR 3601 M.& M. Convd
PHILIP K. WAKE 11606 R
JOSEPH BADGER 5934
SAMUEL SWANN BRITTAIN 3521 M & M Convd
LORD MAYOR OF SHEFFIELD 14089 SEWER
CORPORATION OF SHEFFIELD 14090 ROAD
JOHN SPRY 3652 M & M Convd
GEORGE DRAKE 3543 M & M Convd
T. W. WARD 14030 L M & M Convd
TREES HENRY UNWIN 14031 F
MORTGEES THOS GREGORY 3560 ALSO WALL
MESSRS WILKINSON 14029 M & M Convd
NORTON R. D. C. 12998 ROAD
TYZACK SONS & TURNER 8014 EXCHANGE
County and Parish Boundary
10 Miles
BROADFIELD PARK ROAD
TIMBER YARD
SAXON ROAD
Gas Meter
Heeley Rolling Mill
GUERNSEY ROAD
Havelock Works
(BAKER & ENGLAND)
R. Thompson's Works
Redmayne's Works
Little London Works
LITTLE LONDON ROAD
Heeley Mill
CLYDE RD
COPLEY ST
RIVER SHEAF
1/2
3/4
1/4
No.46
No.47
No.48
No.49
No.49A
No.50
No.51
LOADING DOCK
INCLINE
PLATFORM
Bridge Inn
Sheet 13
Sheet 15
Goods Shed
Meersbrook Tannery
CHESTERFIELD ROAD
WINDSOR ROAD
LITTLE LONDON PLACE
LITTLE LONDON RD
VALLEY RD
MEERSBROOK PARK RD
SEETON RD
Schools
Crown Inn
ALBERT RD
Red Lion Hotel
THIRLWELL RD
ARTISAN VIEW
White Lion P.H.
WELL ROAD
OAK STREET
GLEADLESS ROAD
SHEAF BANK
Heeley North Junc. Rd
Spade and Shovel Works
(SKELTON & Co)
PROSPECT ROAD
157 Miles
HEELEY STATION
83
88
90
91
96
101
103
104
105
107
108
109
180
186
3 to 9
22 to 25
28
28 to 45
56
112 to 123
124 to 133
134 to 136
137
138 to 143
151
152 to 159
160 to 167
168
TREES MARY COOPER 3537 M. & M. Convd
CORPORATION OF SHEFFIELD 10834 BRIDGE
DEVEES REV. BENJN HOBSON 3581
GEO. EADON 3545 M. & M. Convd
THOS BINGHAM 3514 M. & M. Convd
LORD MAYOR OF SHEFFIELD 14708 R. 14132 R.
HENRY SAMPSON 3632
WILLIAM GILL 3565 3564 M. & M. Convd
JOSEPH AMBLER 3503 M. & M. Convd
DENNIS HOBBIS & ORS 3579 M.& M. Convd
MORTGEES H. BERLEY 3512 M. & M. Convd
JESSE HATTERSLEY 3572 L
VERDON DEARDEN 3539 COMPN
C. T. SKELTON 13771 M. & M. Convd
RICHD SOLLY & MORTGEES 3650 M. & M. Convd
TREES C. GOODWIN 3559 M.& M. Convd
HENRY THEAKER 11604 R
SYDNEY FOYE SHORE 5195 9503 ALSO RIGHT OF WAY
JONATHAN COLLEY AND ORS 9697 M & M Convd
Links 100 0 1 2 3 4 5 10 15 20 Chains
Feet 100 0 100 200 300 400 500 1000 1500 Feet

Scale, 2 Chains to an Inch.

Estate Agent's Office,
Midland Railway,
Derby.

WEST RIDING OF THE COUNTY OF YORK

PARISH OF SHEFFIELD

Parish Boundary
DUKE OF NORFOLK AND HODKIN & JONES
14280 ARCHES HAVELOCK BRIDGE (MYRTLE ROAD)
7726
QUEEN'S ROAD
ROAD
1/4
107
Havelock Bridge Works
Sheet 14
M. & R.
MID. HILL ST.
No. 52
No. 53
13962
RIVER SHEAF
21
22
23
45
46
47
48
52
36
37
38
39
1/2
D U K E   O F   N O R F O L K
TIMBER YARD
Queen's Brewery
13962
79
80
81
82
83
84
4 to 35
Sheffield Corporation Tram-car Sheds
11790
Oil Gas Works
14345
STAGE
Shunters Box
Mess Room
Disc
M.R.B.P.
Queens Road S.B.
No. 55
13325
3/4
Offices
OLIVE GROVE DEPÔT (SHEFFIELD CORPORATION)
79
DUKE OF NORFOLK 13962 12436 13454 M. & M. Convd. FOR TIPPING ONLY HEELEY BANK ROAD
CORPORATION OF SHEFFIELD 9285 BRAMHALL LANE BRIDGE (MYRTLE ROAD)
TREES OF DUKE OF NORFOLK 10256 AGMT
HEELEY BANK ROAD
CHARLOTTE ROAD
Stables
Stables
P. Hut
Cattle Dock
Manure
STRAWBERRY HALL LANE
QUEEN'S ROAD
Goods Shed
Goods Shed
10214
Policeman's Hut
Offices
Offices
Meter House
W. Ms
QUEEN'S ROAD GOODS DEPÔT
10214
CRANE LINE
STAGE
92
93
96
100 LEVEL
97
99
100
101
102
7726
No. 55A
13325
81
84
50
100
14345
Park House
OLIVE GROVE ROAD
EAST BANK ROAD
From Heeley
3/4
108
Knowle House
158 Miles
No. 56
103
109
NORFOLK PARK ROAD
PARK GRANGE ROAD
To Sheffield Park
JOHN HALL 4695 L.
CHARLES HADFIELD 13657 COMPN 7726 F.
H. B. WARNER 13864 COMPN
DUKE OF NORFOLK ALSO R.
7726 13962 14345 F & E M&M Convd. 11790 M&M Convd. 13325 M&M Convd. 13488 M&M Convd. 10214 M&M Convd.
ELIZABETH TOWARD & OTHERS M&M Convd.
11 Miles
DUCHESS ROAD
St. Elizabeth's Home
FARM ROAD
13488
117
112
110
Sheet 16
14345
7726
Meter House
114
M.H.
The Farm
GRANVILLE ROAD
13488

Scale, 2 Chains to an Inch.

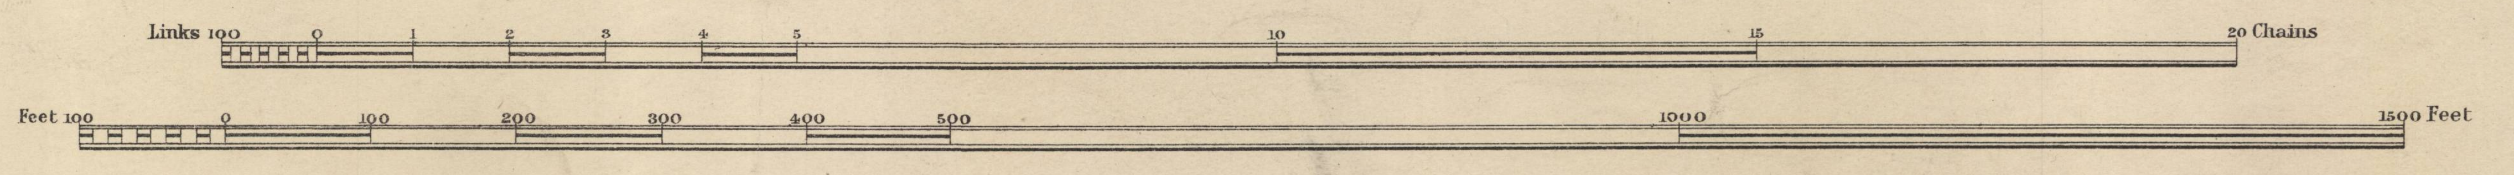
Links 100
0
1
2
3
4
5
10
15
20 Chains
Feet 100
0
100
200
300
400
500
1000
1500 Feet

Estate Agent's Office,
Midland Railway,
Derby.

WEST RIDING OF THE COUNTY OF YORK

PARISH OF SHEFFIELD

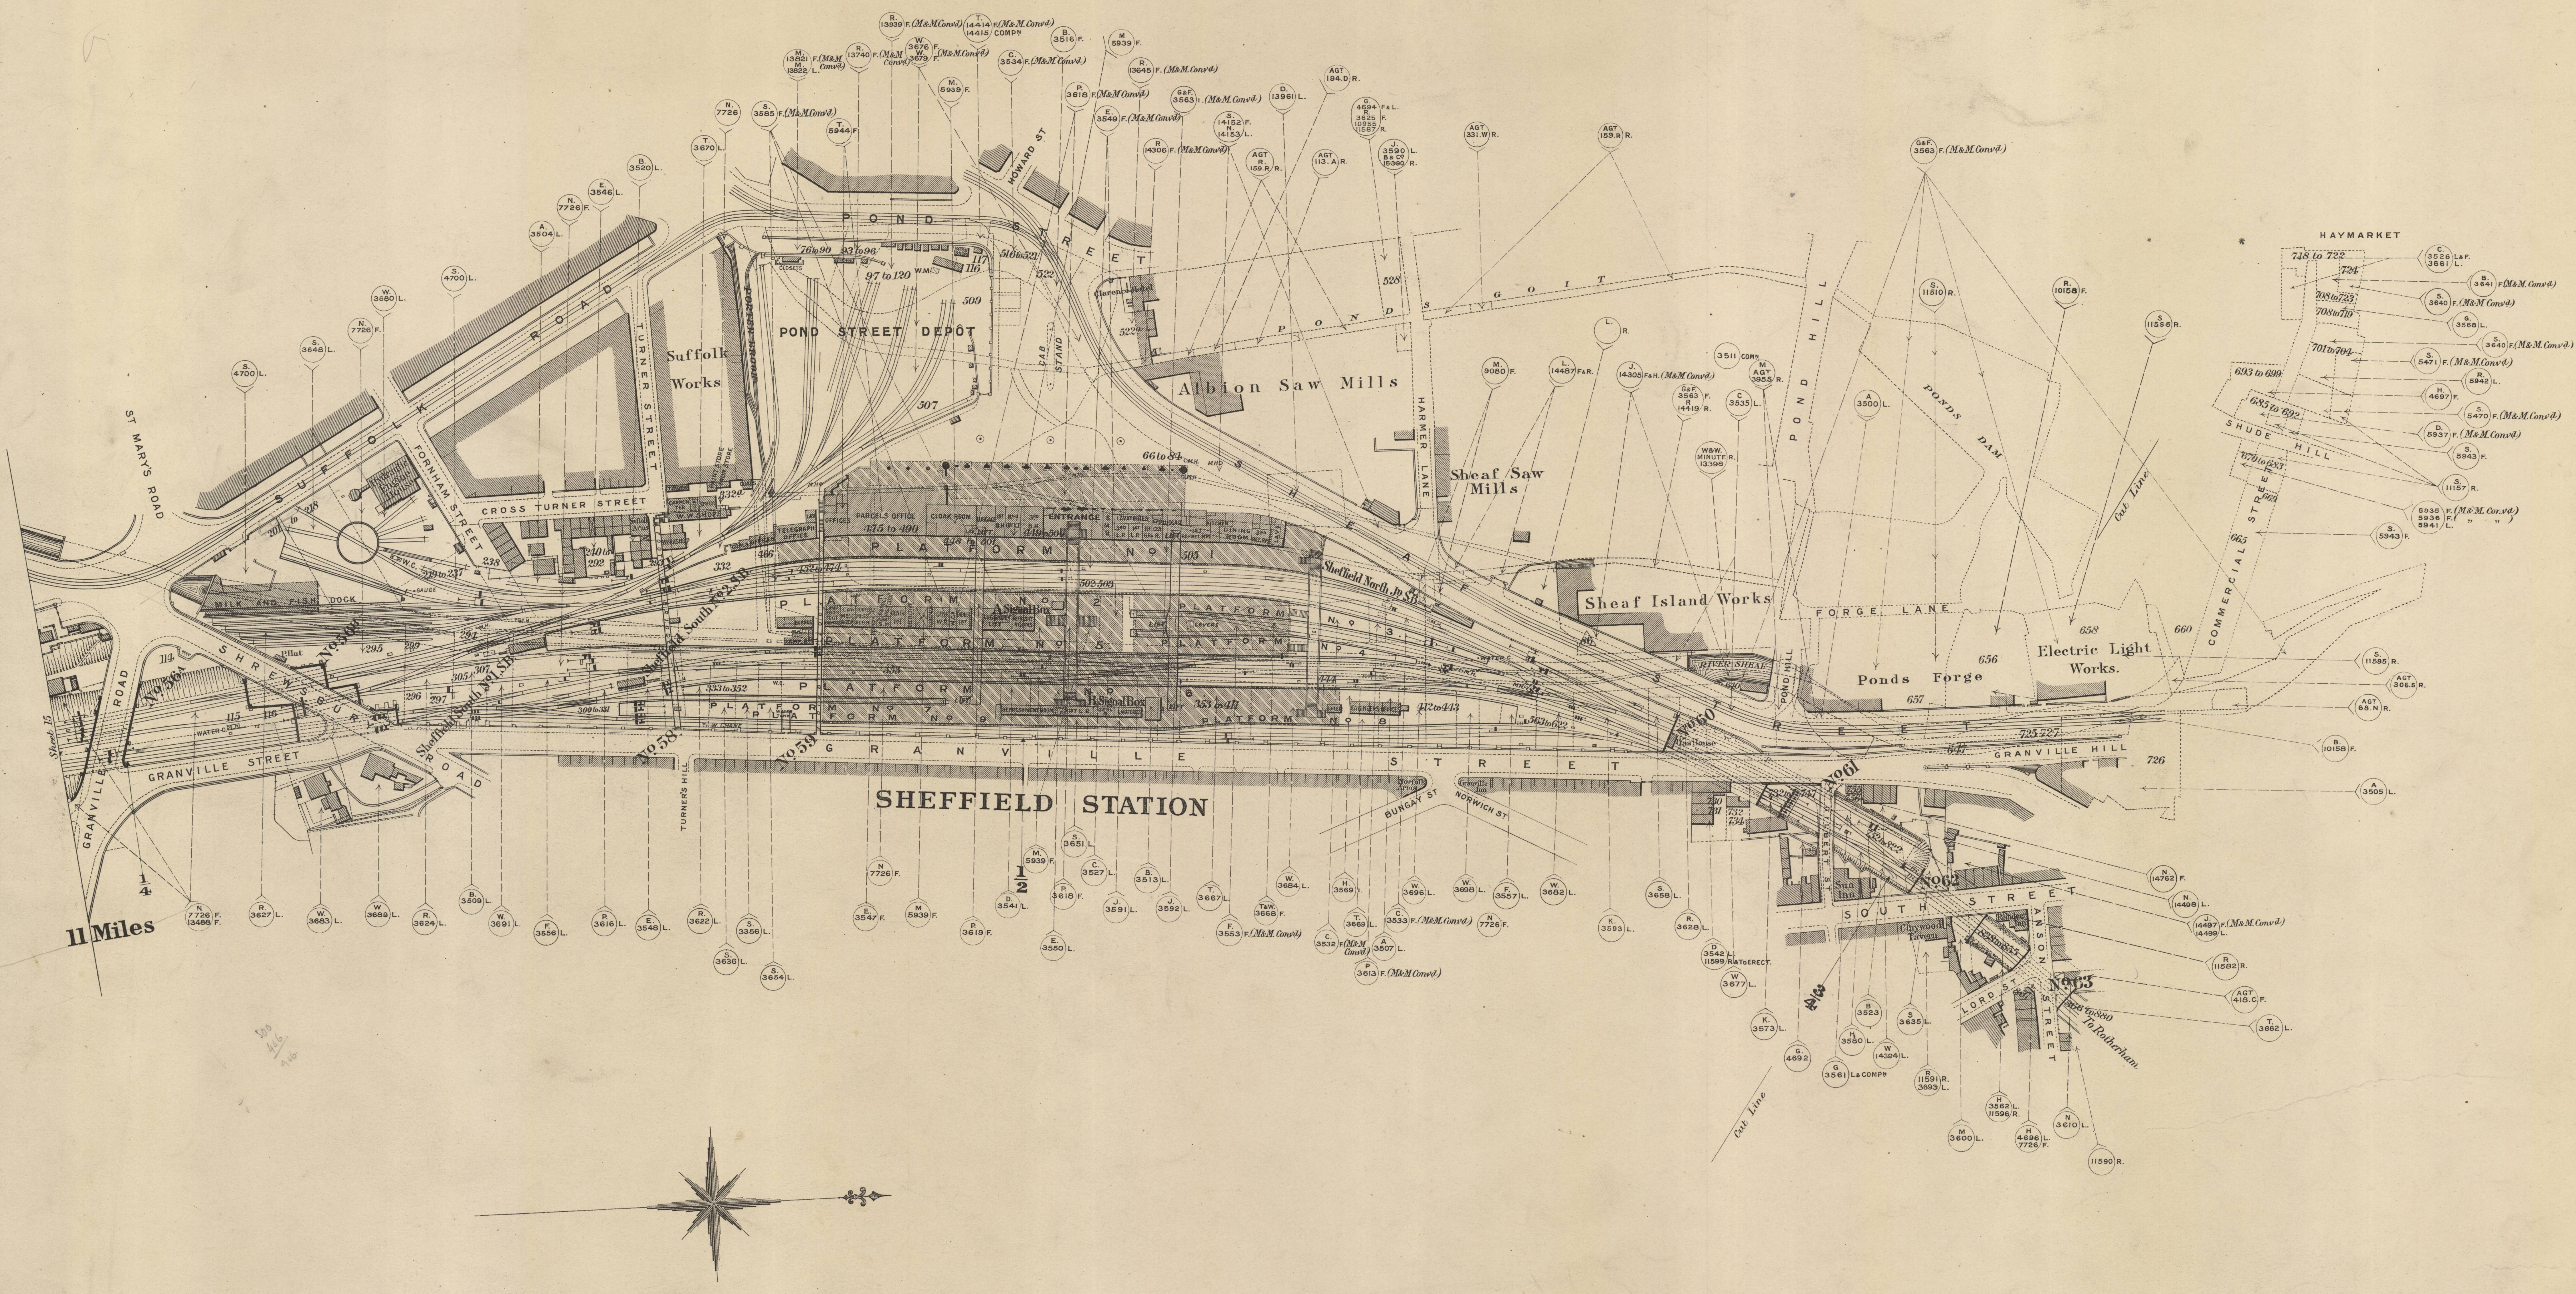
SHEFFIELD STATION
POND STREET
POND STREET DEPOT
Suffolk Works
SUFFOLK ROAD
TURNER STREET
CROSS TURNER STREET
FORNHAM STREET
ST MARY'S ROAD
HOWARD ST
CAB STAND
MILK AND FISH DOCK
PARCELS OFFICE
CLOAK ROOM
ENTRANCE
PLATFORM No 1
PLATFORM No 2
PLATFORM No 3
PLATFORM No 4
PLATFORM No 5
PLATFORM No 7
PLATFORM No 8
Sheffield North Jn
Sheffield South Jn
No 58
No 59
No 60
No 61
No 62
No 63
SHREWSBURY ROAD
GRANVILLE ROAD
GRANVILLE STREET
GRANVILLE HILL
TURNER'S HILL
BUNGAY ST
NORWICH ST
Albion Saw Mills
HARMER LANE
Sheaf Saw Mills
Sheaf Island Works
RIVER SHEAF
PONDS GOIT
POND HILL
PONDS DAM
FORGE LANE
Ponds Forge
Electric Light Works
COMMERCIAL STREET
SHUDE HILL
HAYMARKET
SOUTH STREET
Sun Inn
Claywood Tavern
LORD ST
ANSON STREET
To Rotherham
Cut Line
11 Miles
¼
½

Scale, 2 Chains to an Inch.

Links 100 0 1 2 3 4 5 10 15 20 Chains
Feet 100 0 100 200 300 400 500 1000 1500 Feet

Estate Agent's Office,
Midland Railway,
Derby.

COUNTY OF DERBY

PARISH OF UNSTONE

FORMERLY

PARISH OF DRONFIELD

UNSTONE
Sheet 4. Chesterfield & Sheffield
L.C.
Foot Path
Unstone Mill
(DISUSED)
To Chesterfield
Ramshaw Wood
HENRY RANGELEY
150 Miles
SITE OF RANGELEY'S COLLIERY
Ramshaw Lodge
From Hundall
From Hundall F.P.
Foot Path
Culvert (4.0" diam.)
SHAFT
Siscar Cottage
Siscar House
CROW LANE
To Dronfield
Culvert (3.0" diam.)
CHESTERFIELD U. D. C.
14447 RE ROAD
Drain
No 1
Culvert (DISUSED)
To Apperknowle
From Apperknowle
Unstone Colliery
(DISUSED)
1/2
1/4
Unstone Mills Works
To Dronfield
DRONFIELD & UNSTONE BRANCH
SHAFTS
Foot Path
Spring Bank
Sheet 2.
4/3
THE UNSTONE COAL & COKE Co. LTD
6042 9828
9066 F. & L.
HARLEY & MOSS
7140
5a
4
5
6
7
9
10
11
16
17
18a
19
19a
20
21
22
24
25
26
27
29
30
31
32
33
36
37
38
52
57
60
61
63
64
66
67
68
69
70
71
73
74
Links 100 50 0 1 2 3 4 5 10 15 20 Chains
Feet 100 50 0 100 200 300 400 500 1000 1500 Feet

Scale, 2 Chains to an Inch.

Surveyed Novr. 1919.

Estate Agent's Office,
Midland Railway,
Derby.

DRONFIELD & UNSTONE BRANCH.

SHEET 2.

COUNTY OF DERBY
PARISH OF UNSTONE
FORMERLY
PARISH OF DRONFIELD
Sheet 1
58
SCREEN
58
6" Pipe
Offices
Office
57
Boilers
56
55
Unstone Colliery
From Unstone
Culvert (5' 0" diam.)
O.P.
O.P.
O.Ps
A
CHY
SWITCH
L.C.
STILE
9" Pipe
SHAFT
52
Summerley Colliery
(DISUSED)
1½ (OLD)
Bridgefield
Wood
51
Old
Coke
Ovens
48a
151 Miles
B
To Summerley
From Unstone
STILE
Foot
Path
45
49
44
51
48
47
46
DRONFIELD & UNSTONE BRANCH
¼
Parish & Urban
41
B
Culvert (5' 0" diam.)
STILE
Foot Path
To Coal Aston
STILE
Frith
Wood
From Summerley
To Coal Aston
District Boundary
PARISH OF DRONFIELD
URBAN DISTRICT OF DRONFIELD
Sheet 6 Chesterfield & Sheffield.
34
33a
A
34
O.Ps
Cliffe Foundry
(Iron & Brass)
Colonial Sanitary
Works
35
CALLYWHITE LANE
½
36
No. 2
38
Sheffield Oil & Grease Works
Links 100 50 0 1 2 3 4 5 10 15 20 Chains
Feet 100 50 0 100 200 300 400 500 1000 1500 Feet

Scale, 2 Chains to an Inch.

SURVEYED Nov.r 1919.

Estate Agent's Office,
Midland Railway,
Derby.