


MIDLAND RAILWAY.
SETTLE & CARLISLE
(CULGAITH TO CARLISLE)
LAND PLAN.

Surveyed by
P. S. McCallum,
Estate Agent,
Dorby.
1912.

Titles of Acts.

Reference.

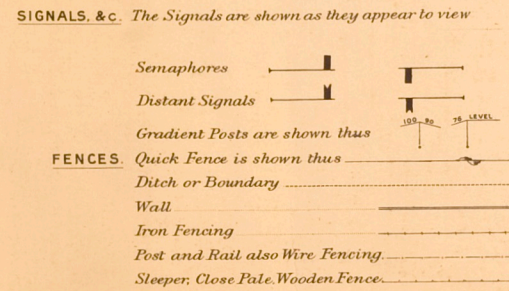

The Midland Railway	Settle to Carlisle, also Appleby North Junction Line and Hawes Branch	Act 1866—29 & 30 Vict.	Royal Assent 16th July, 1866.
Do.	(Additional Powers) Extension of Time	- - - Act 1870—33 & 34 Vict.	Do. 20th June, 1870.
Do.	do. Arten Gill & Cow Gill Deviations	- Act 1871—34 & 35 Vict.	Do. 29th June, 1871.
Do.	do. Extension of Time	- - - Act 1873—36 & 37 Vict.	Do. 28th July, 1873.
Do.	do. Confirmation of portion of work	- Act 1874—37 & 38 Vict.	Do. 30th July, 1874.
Do.	do. Extension of Time, Appleby South Junction Line & Hawes Branch Deviations	- Act 1875—38 & 39 Vict.	Do. 29th June, 1875.

COLOURING. The Company's FREEHOLD Property is shown by RED Colour
Do. LEASEHOLD do. RED EDGE ONLY
Property owned JOINTLY with other Companies GREEN Colour
Do. over or through which the Company has an EASEMENT is shown by RED dotted lines.
Do. over or through which the Company has granted an EASEMENT is shown by PURPLE dotted lines.
Do. granted on LEASE by the Company by RED Full lines.
Do. SOLD or otherwise disposed of by the Company is shown by PURPLE colour.
MINERALS specially purchased by the Company shown by BLUE Full lines.
Do. SOLD or otherwise disposed of by the Company shown by PURPLE Full lines.


NOTE.— Vendors Names are written in block as VENDOR.
The figures within the circle after the names of the Vendors refer to the numbers on the deeds relating to the purchases &c.
The slanting figures as 20, refer to Parliamentary numbers. Original Act
Do. within a triangle as 20, are the Parliamentary numbers referring to subsequent Acts.

P A R I S H O F C U L G A I T H


(FORMERLY PARISH OF KIRKLAND)

COUNTY OF WESTMORLAND


P A R I S H O F C L I B U R N

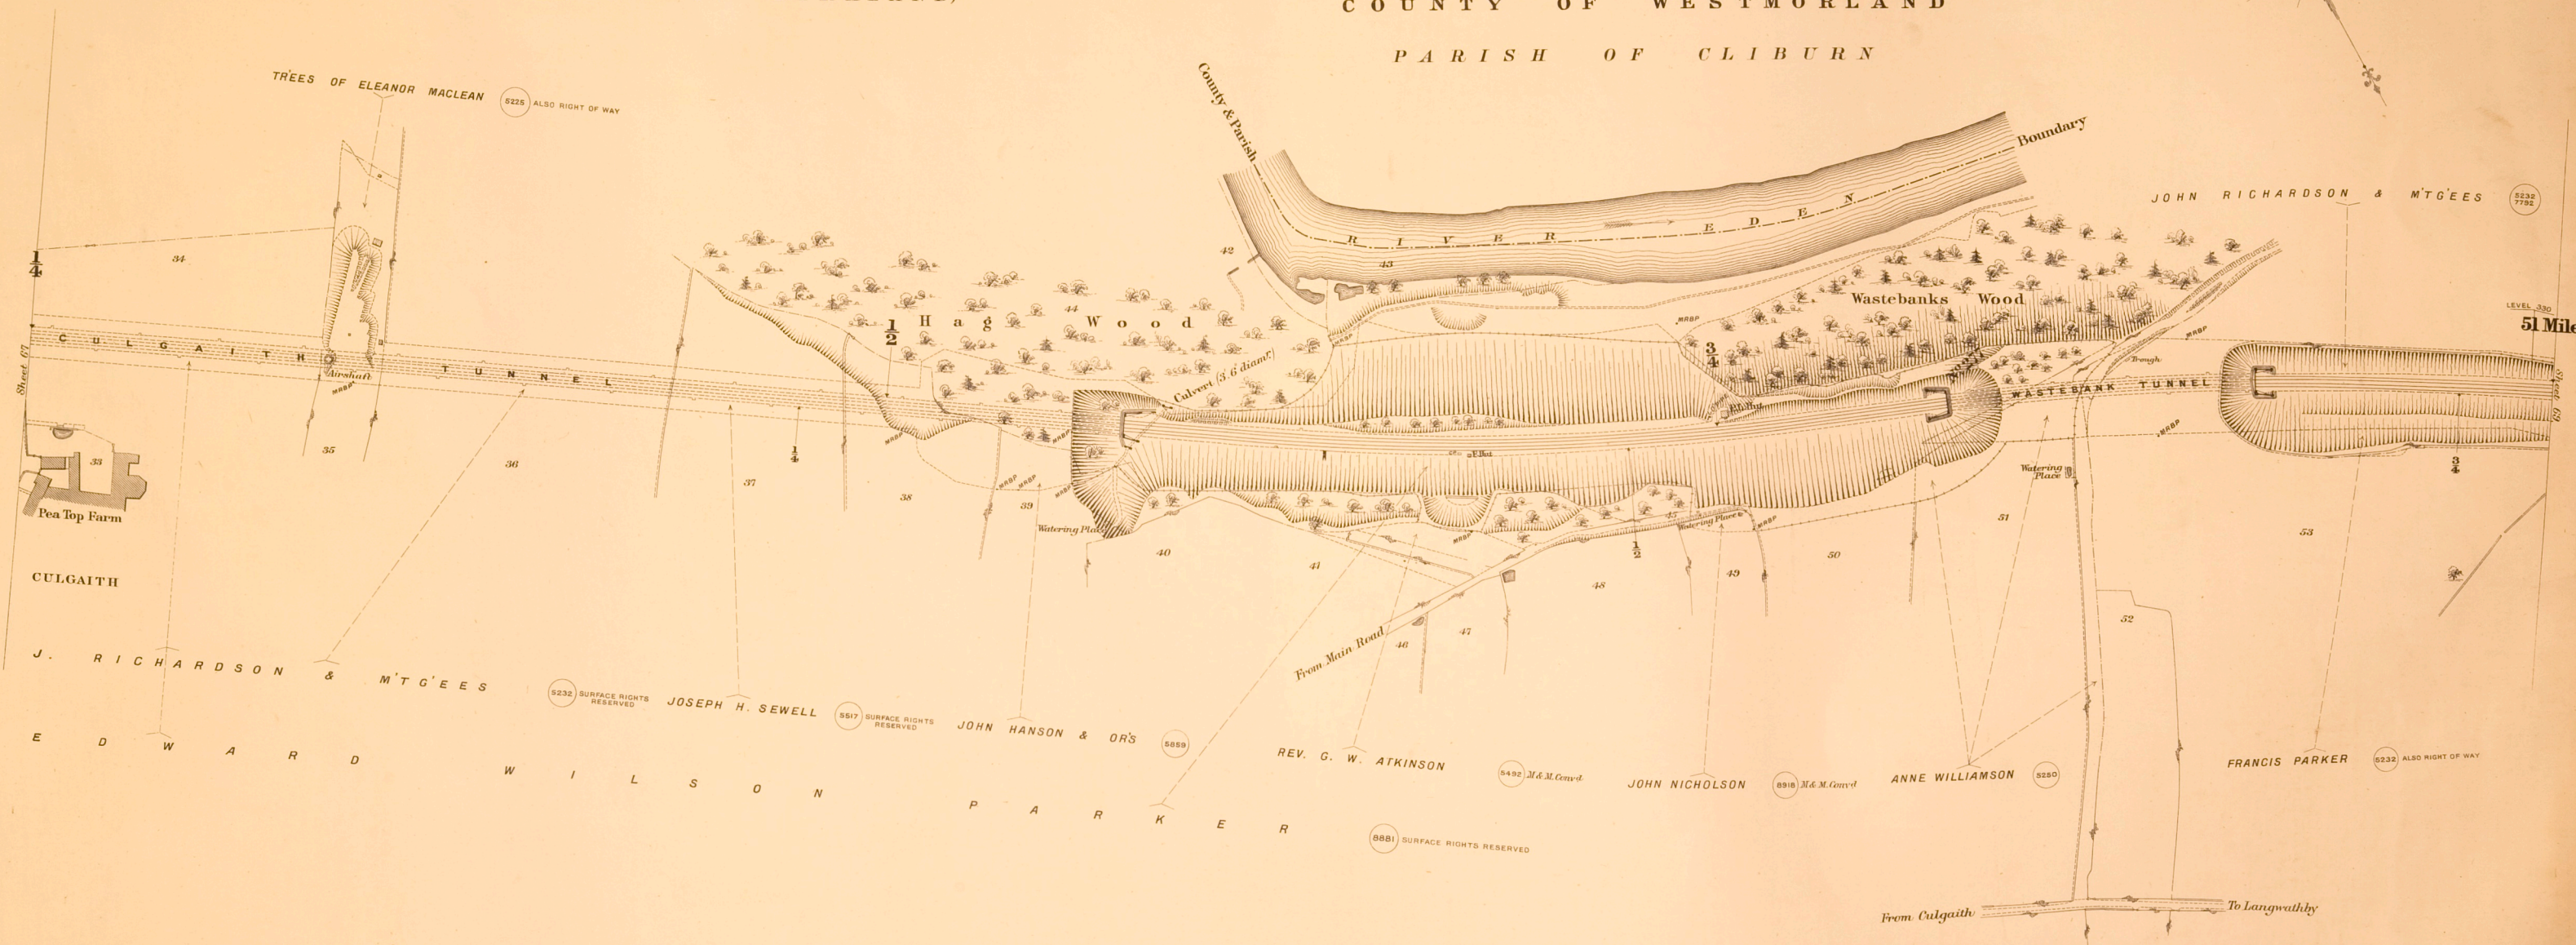


Scale, 2 Chains to an Inch.

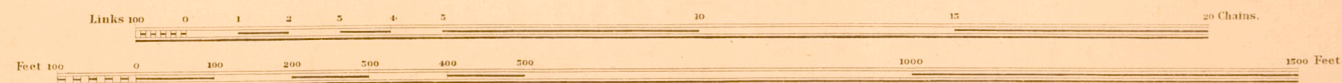


P A R I S H O F C U L G A I T H (F O R M E R L Y P A R I S H O F K I R K L A N D)

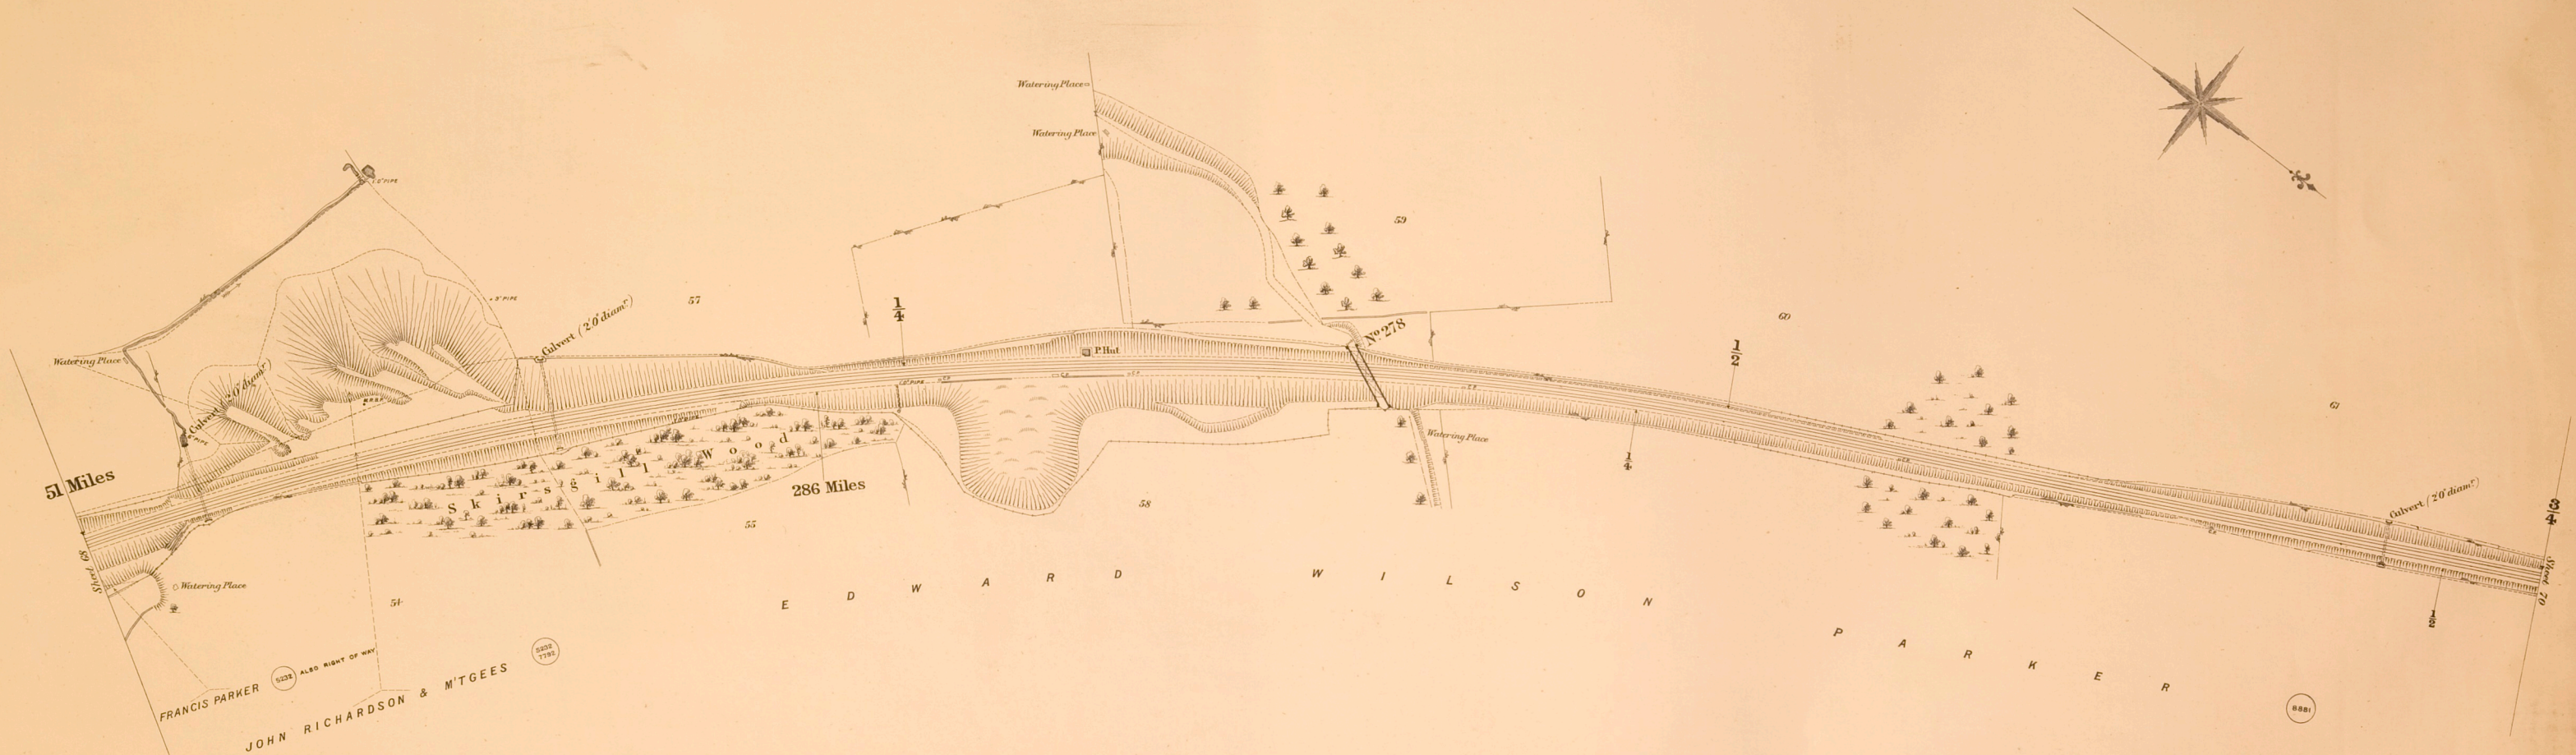

Scale, 2 Chains to an Inch.

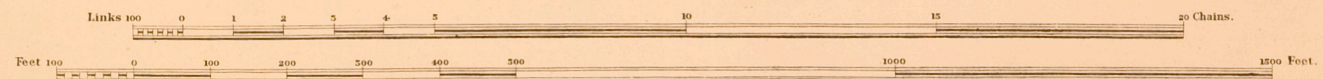


P A R I S H O F L A N G W A T H B Y

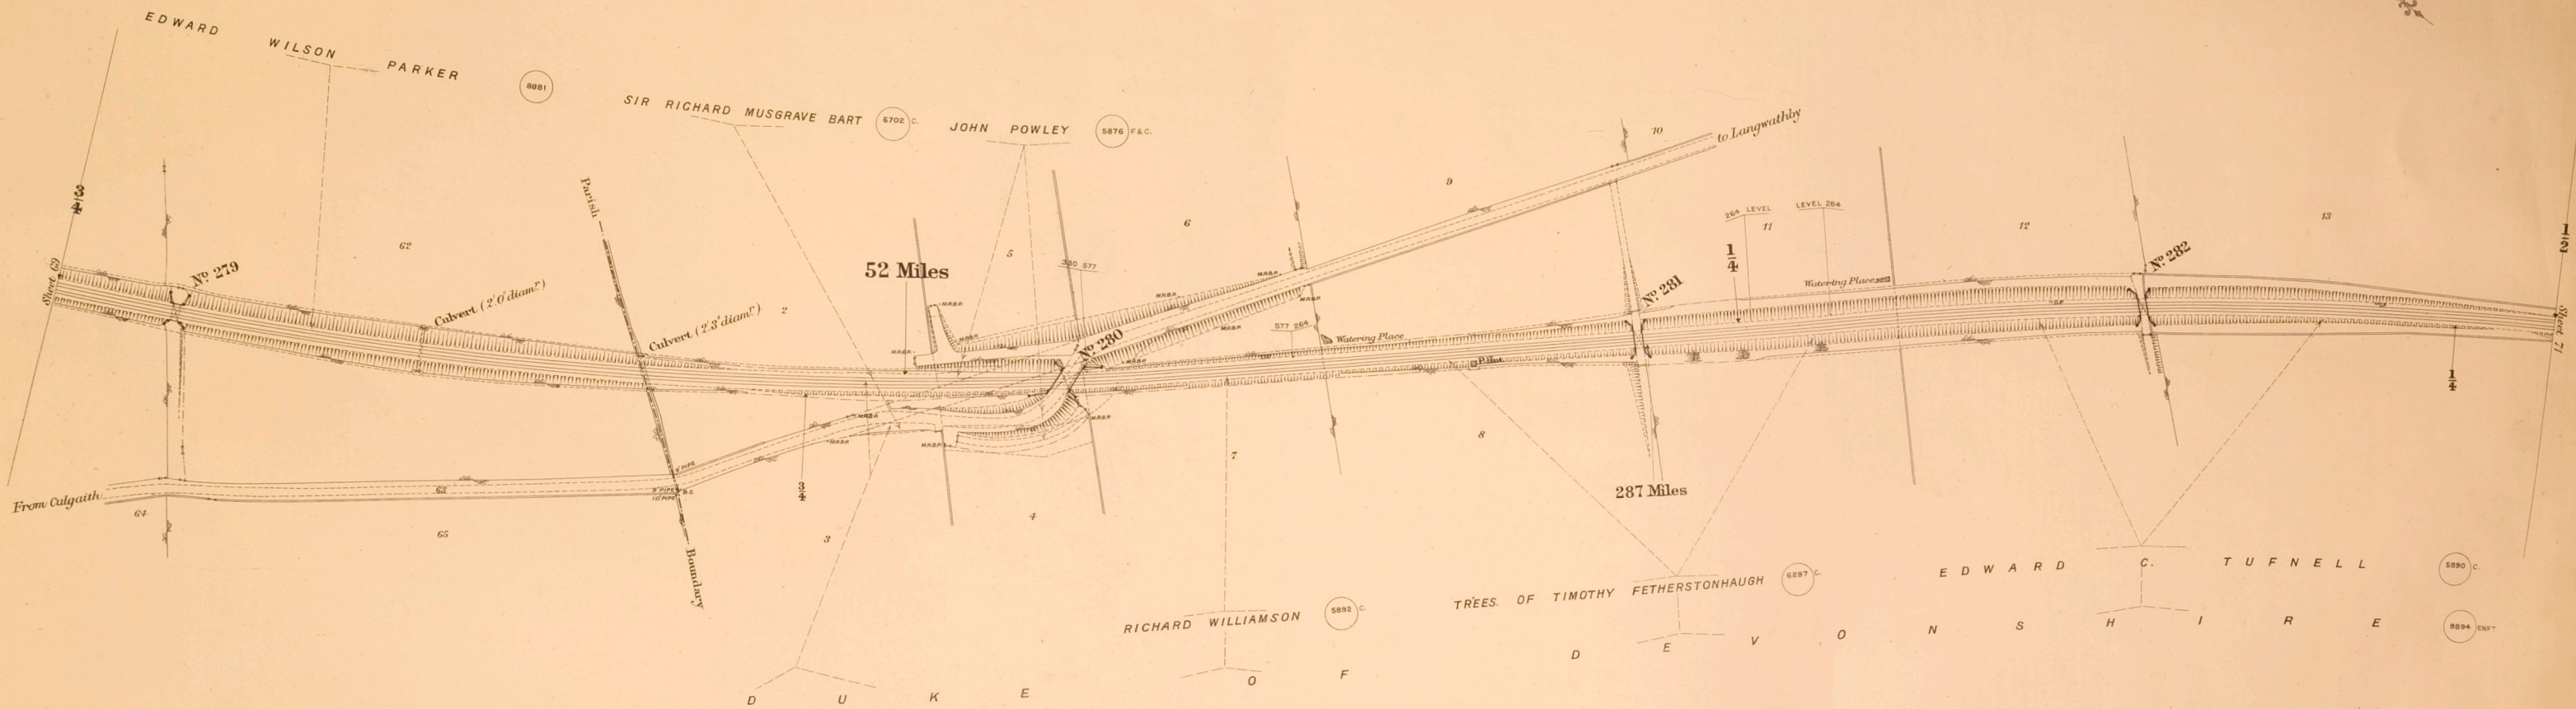



P A R I S H O F C U L G A I T H

(FORMERLY PARISH OF KIRKLAND)


Scale. 2 Chains to an Inch.

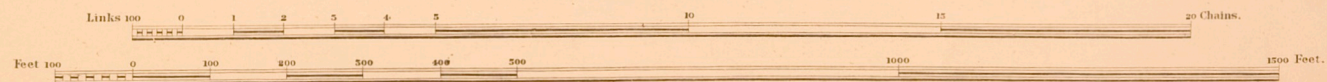

P A R I S H O F L A N G W A T H B Y


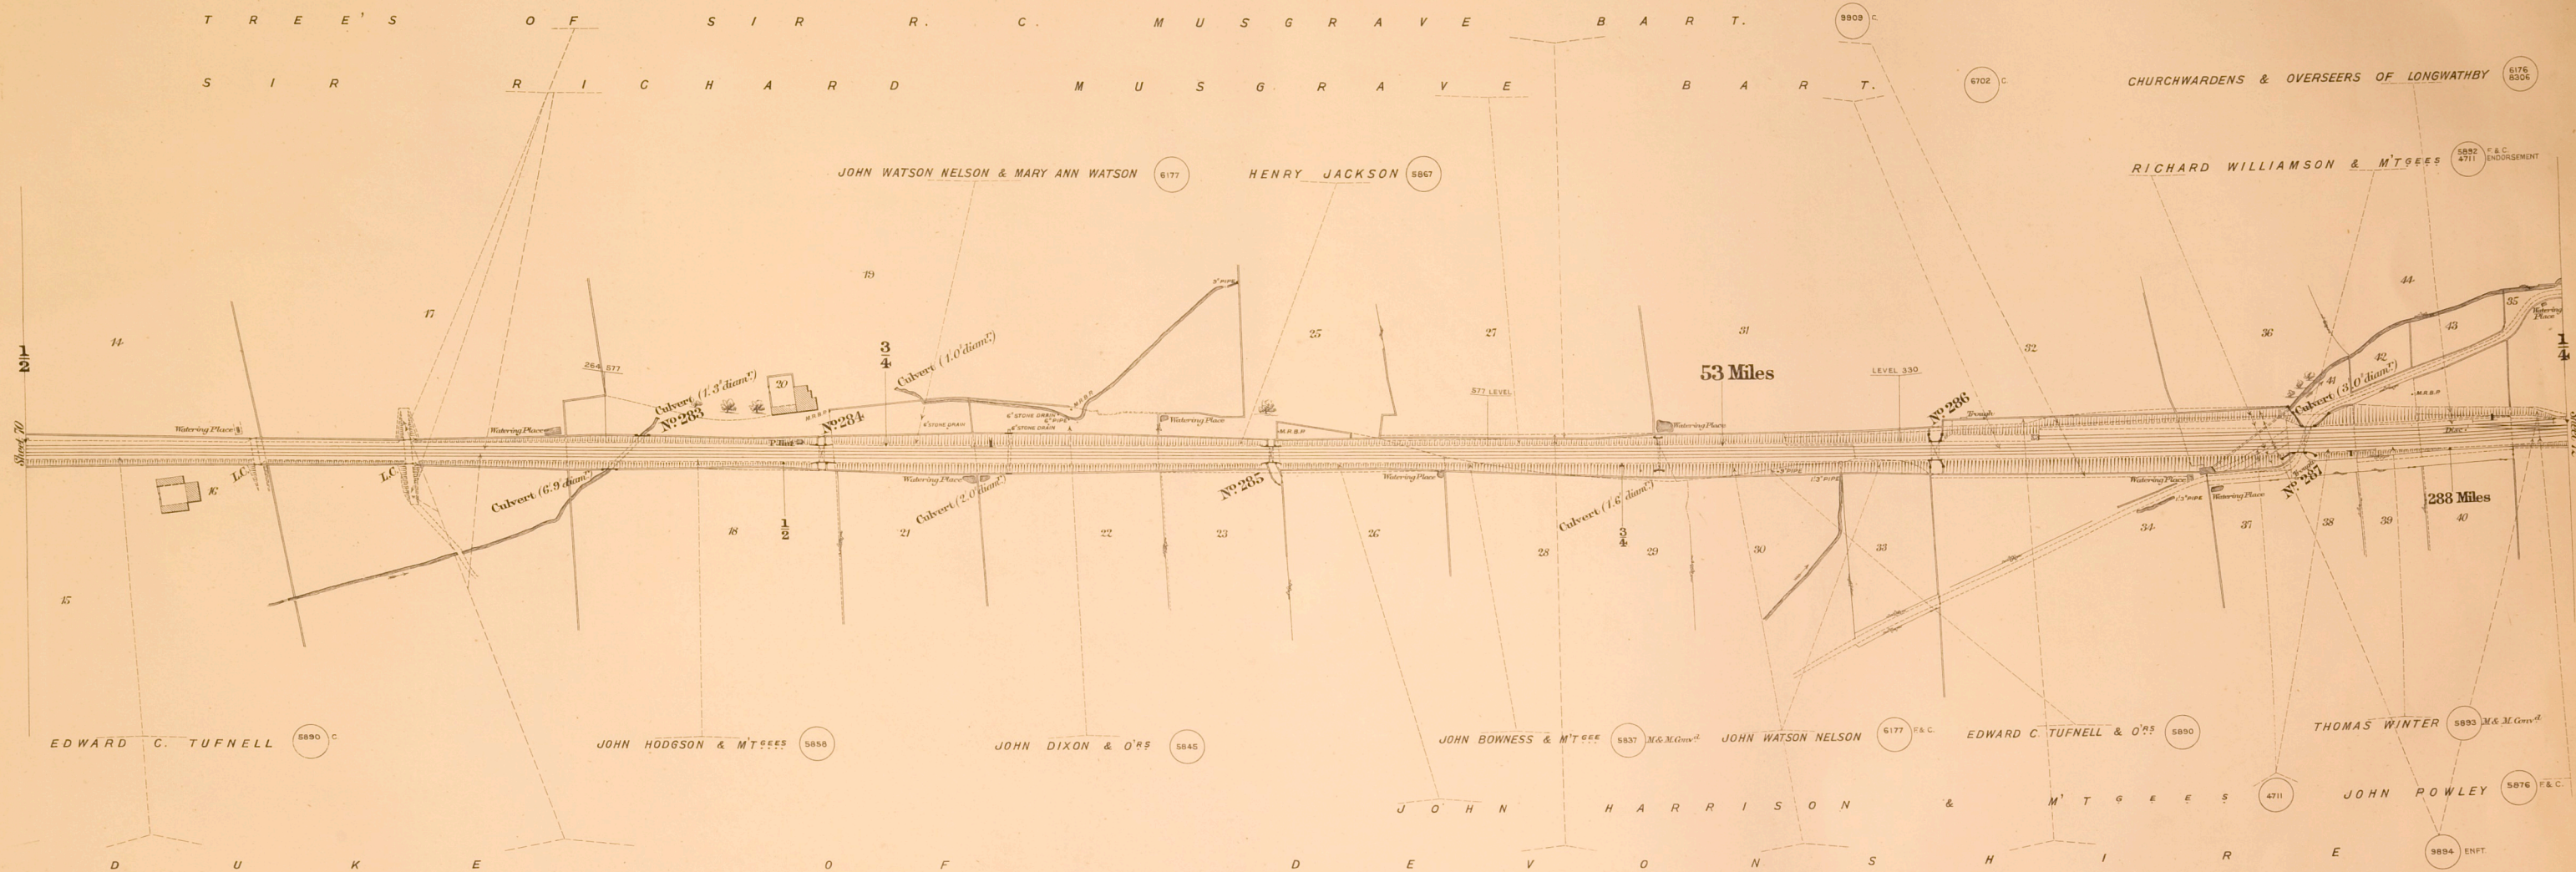
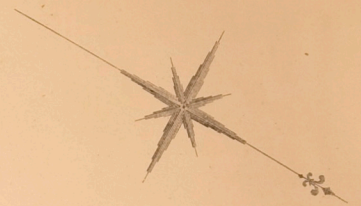


Scale, 2 Chains to an Inch.

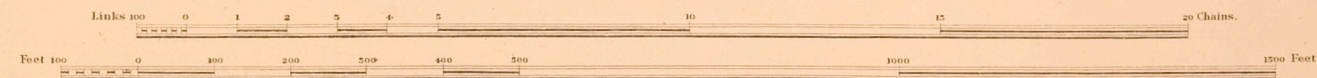


P A R I S H O F L A N G W A T H B Y


L A N G W A T H B Y

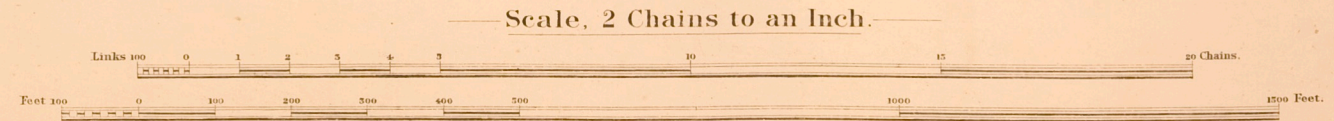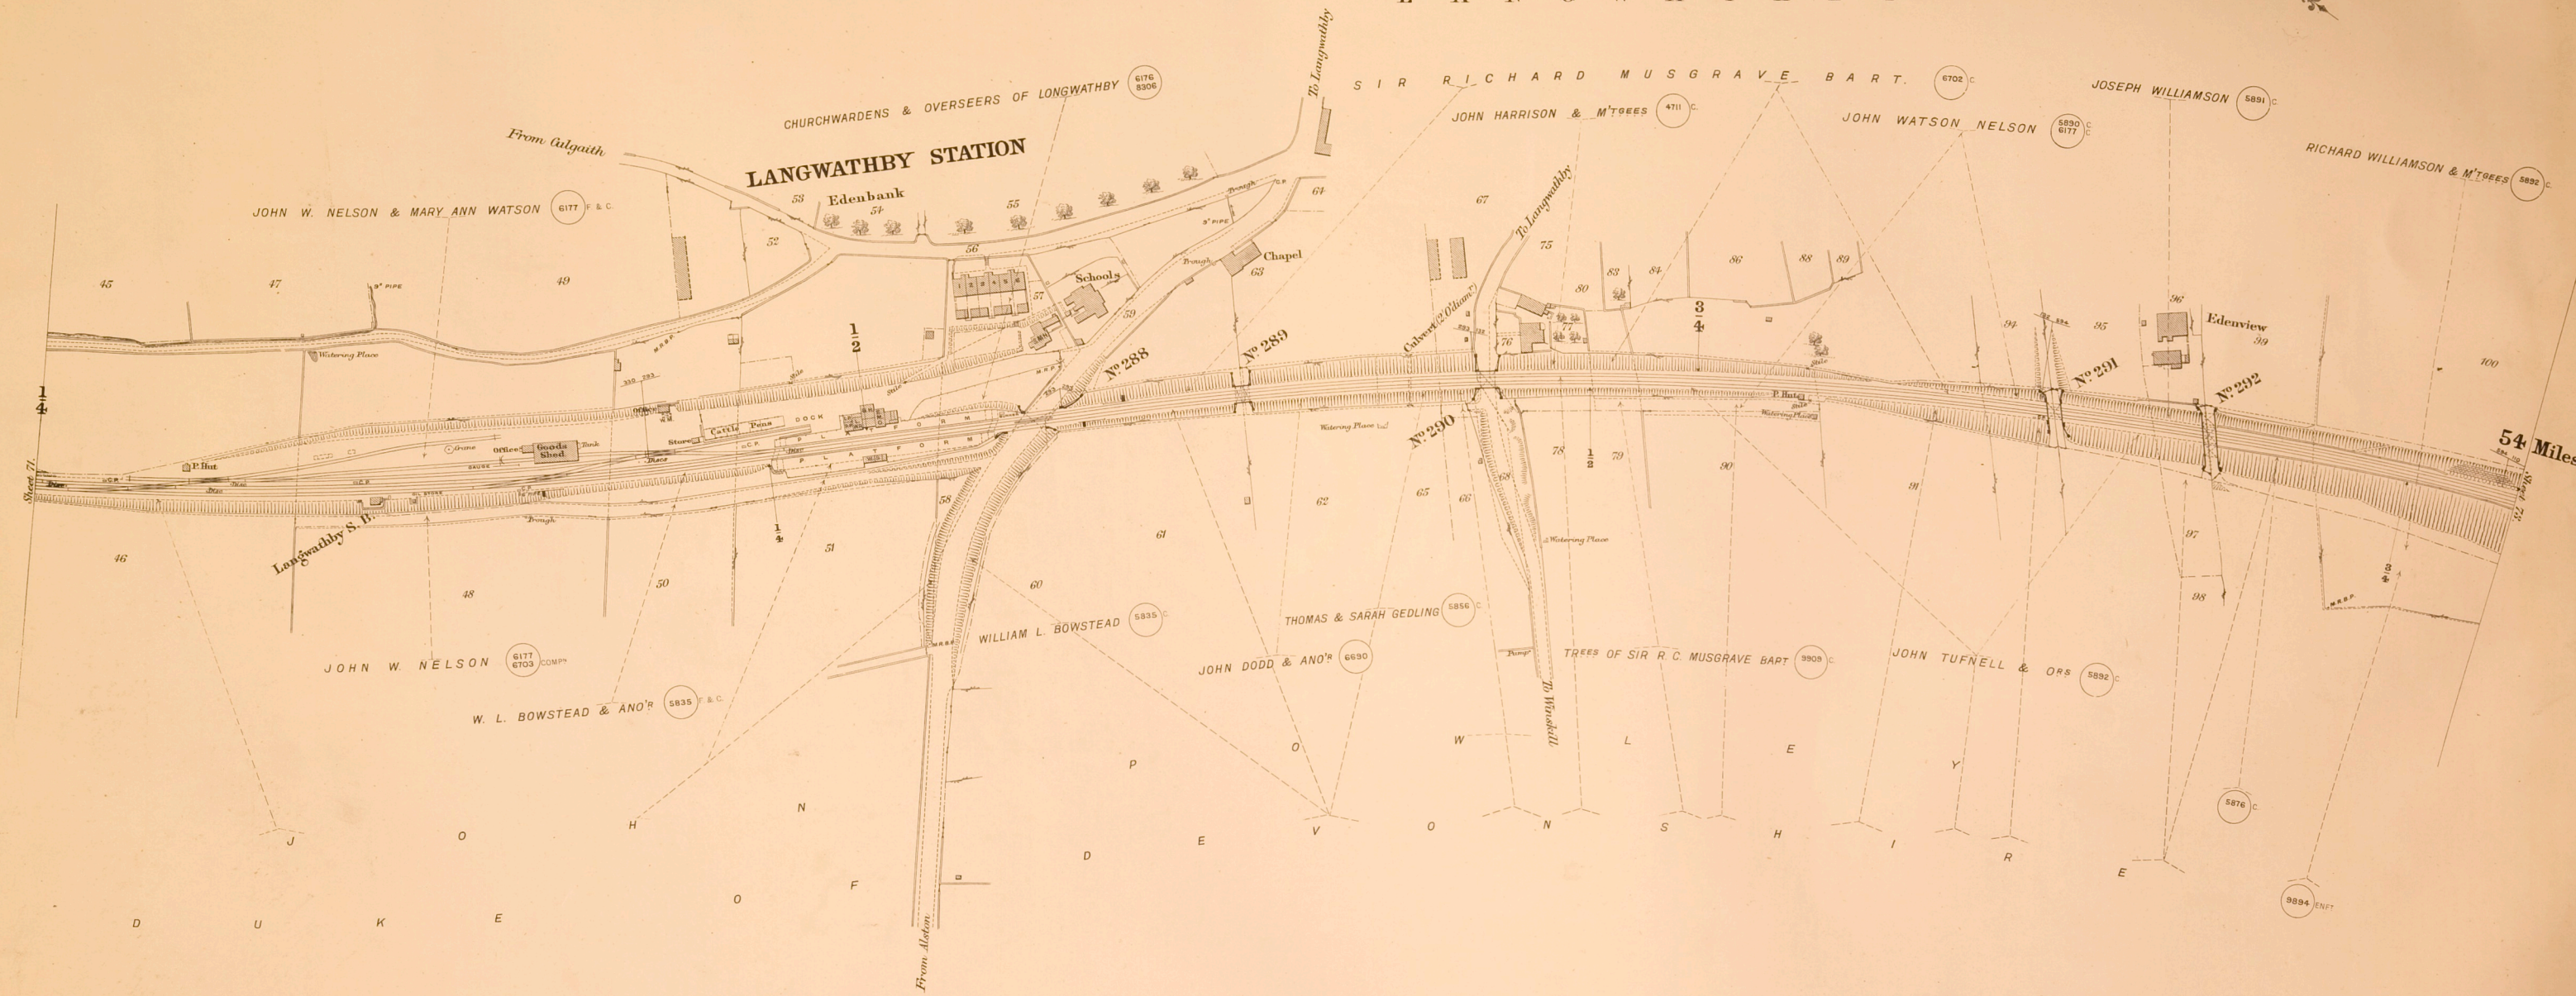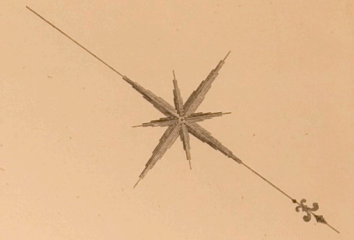

P A R I S H O F L A N G W A T H B Y

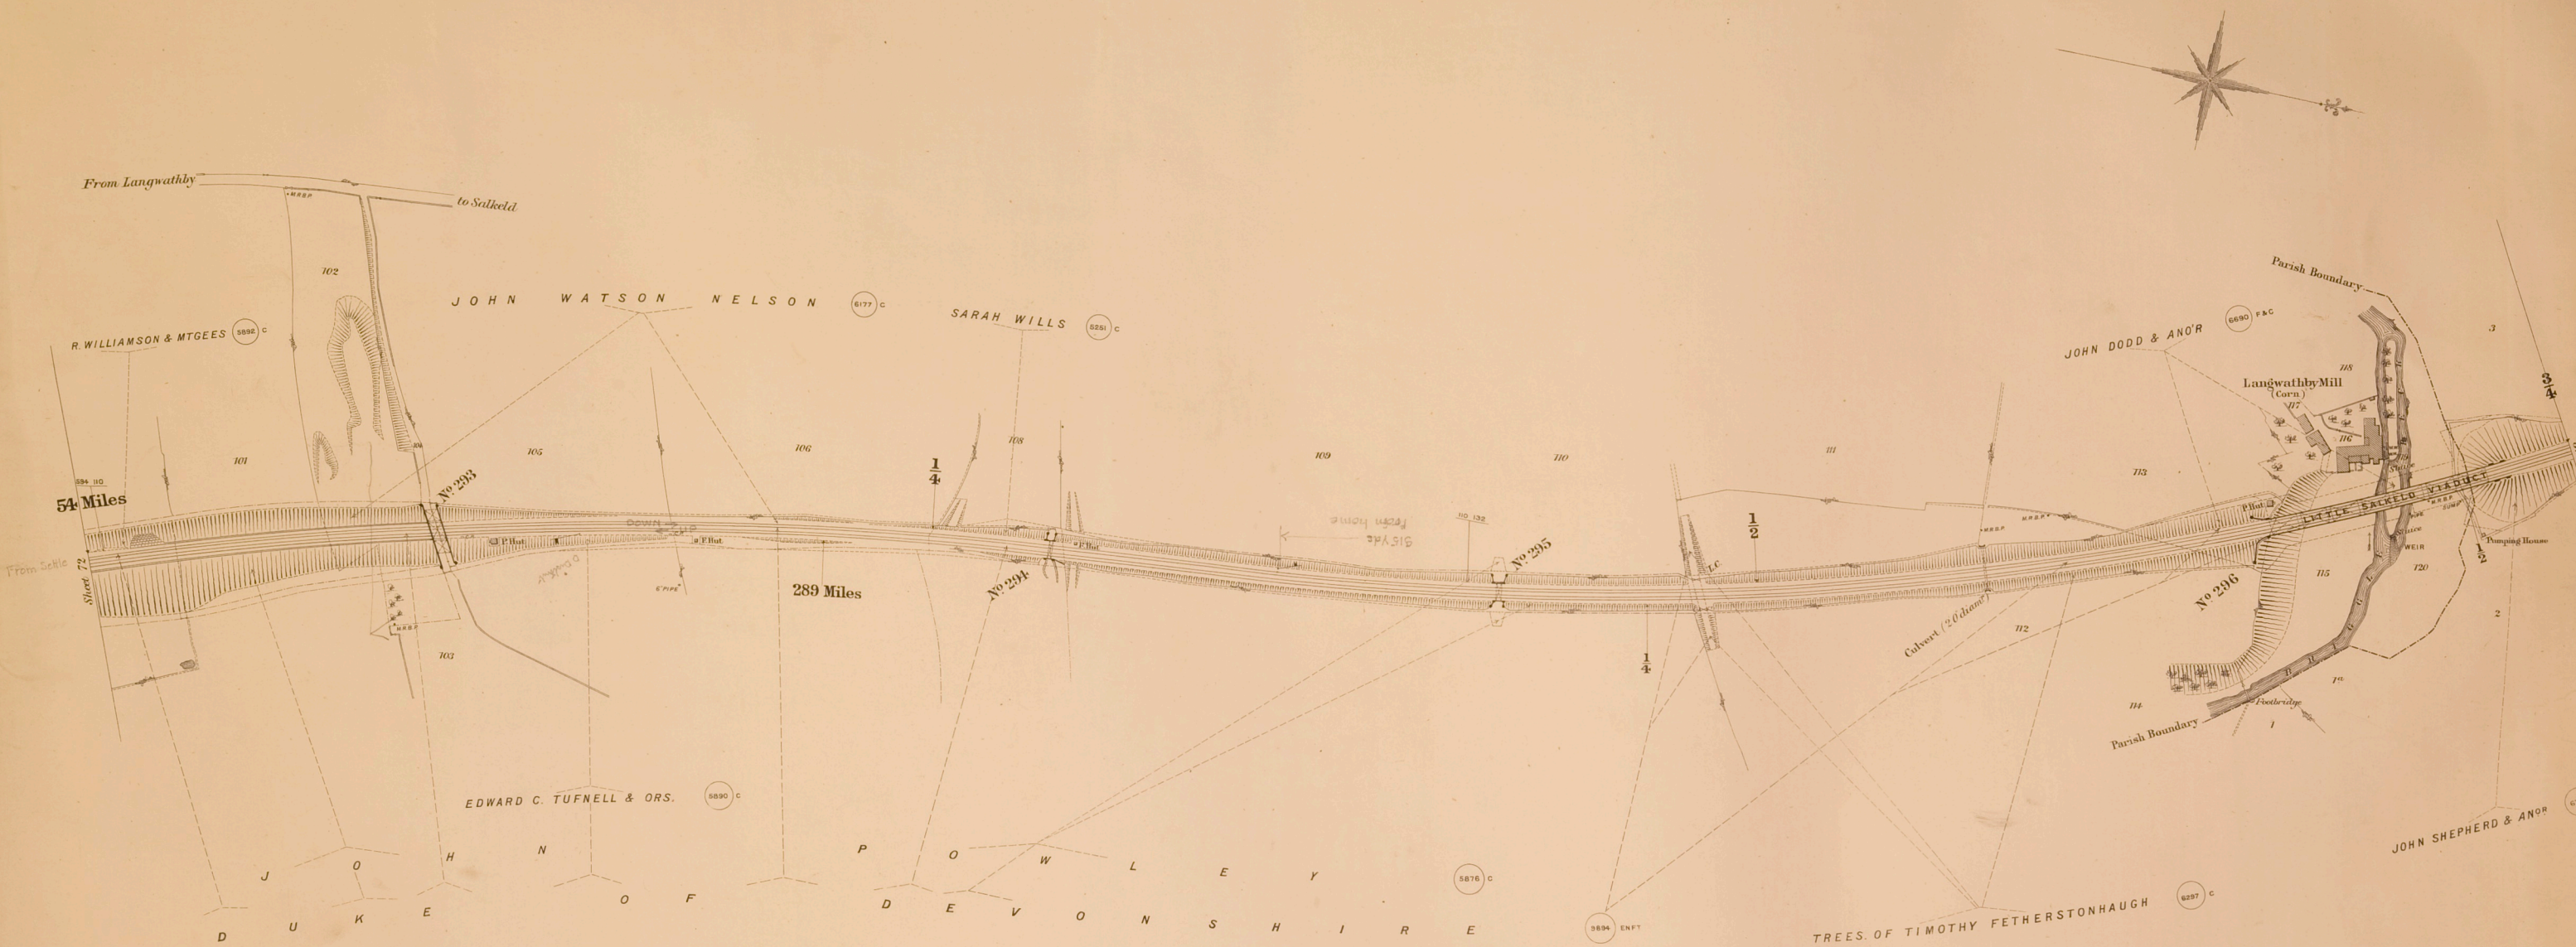


PARISH OF HUNSONBY & WINSKILL
(FORMERLY PARISH OF ADDINGHAM)

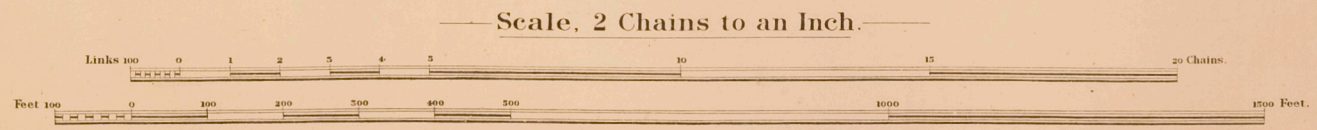

C O U N T Y O F C U M B E R L A N D

P A R I S H O F L I T T L E S A L K E L D

FORMERLY PARISH OF ADDINGHAM

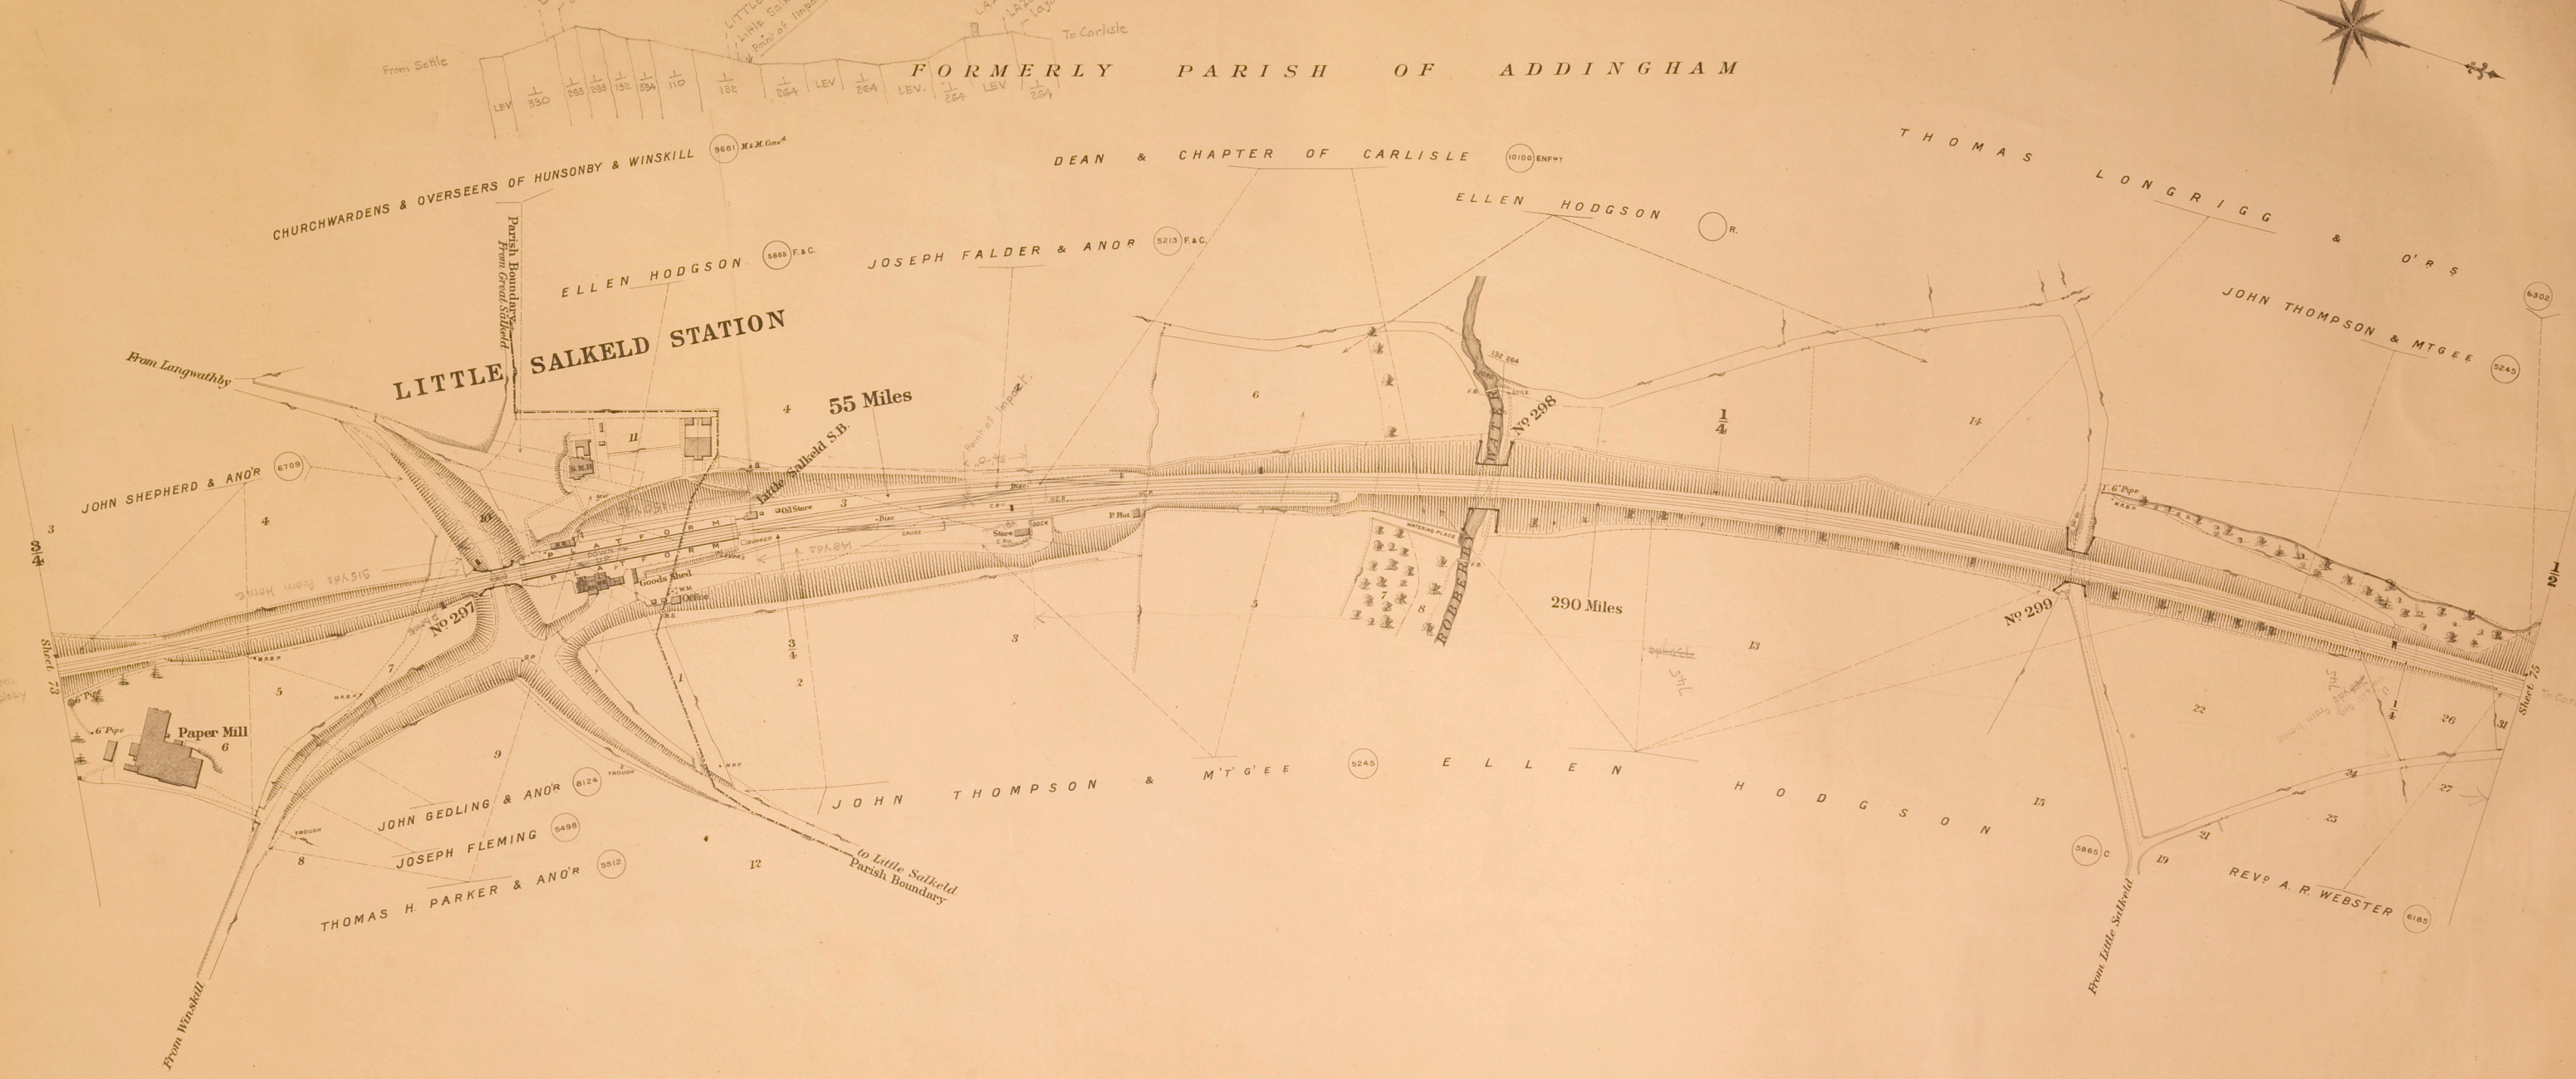

PARISH OF HUNSONBY & WINSKILL

FORMERLY PARISH OF ADDINGHAM


—Scale, 2 Chains to an Inch.—




C O U N T Y O F C U M B E R L A N D

P A R I S H O F L I T T L E S A L K E L D

F O R M E R L Y P A R I S H O F A D D I N G H A M

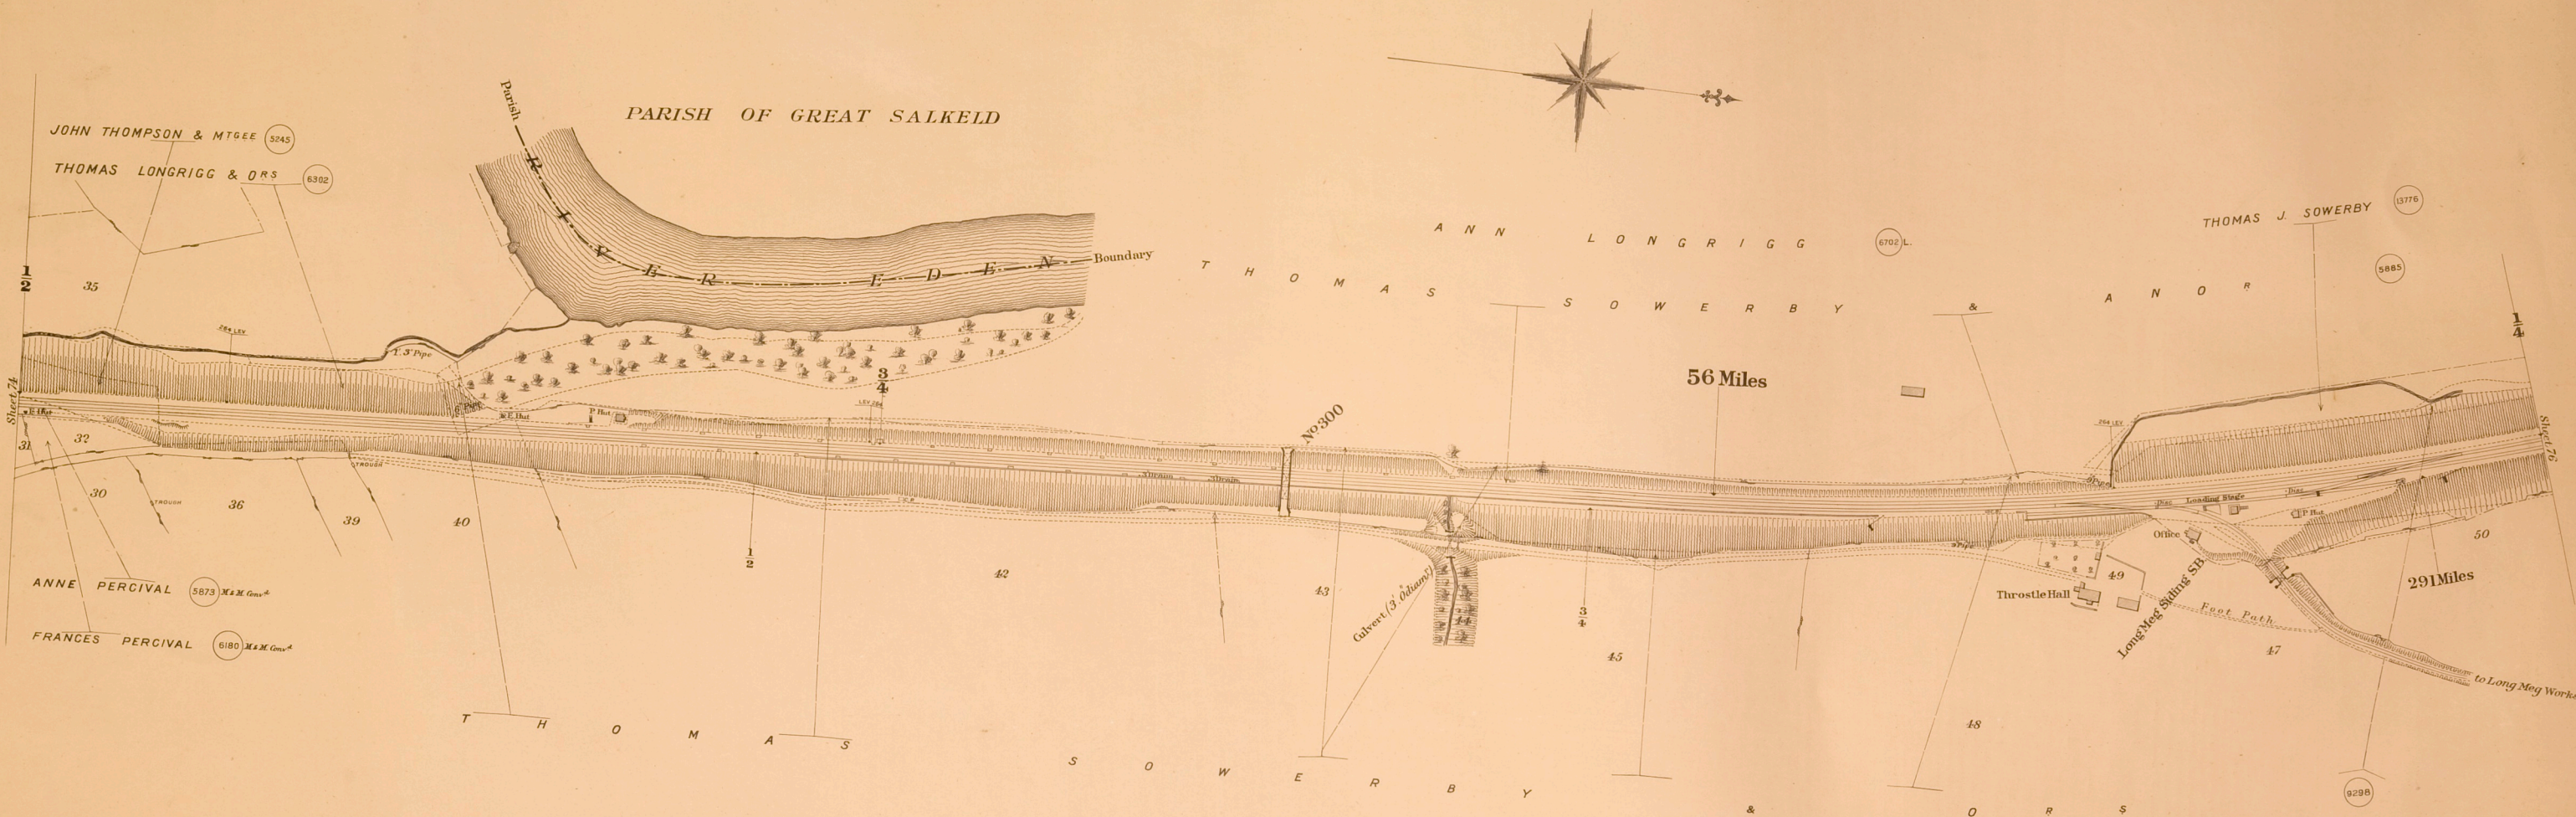

— Scale, 2 Chains to an Inch. —


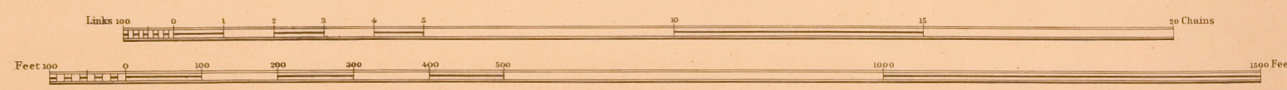


C O U N T Y O F C U M B E R L A N D

P A R I S H O F G R E A T S A L K E L D

PARISH OF LITTLE SALKELD

FORMERLY PARISH OF ADDINGHAM

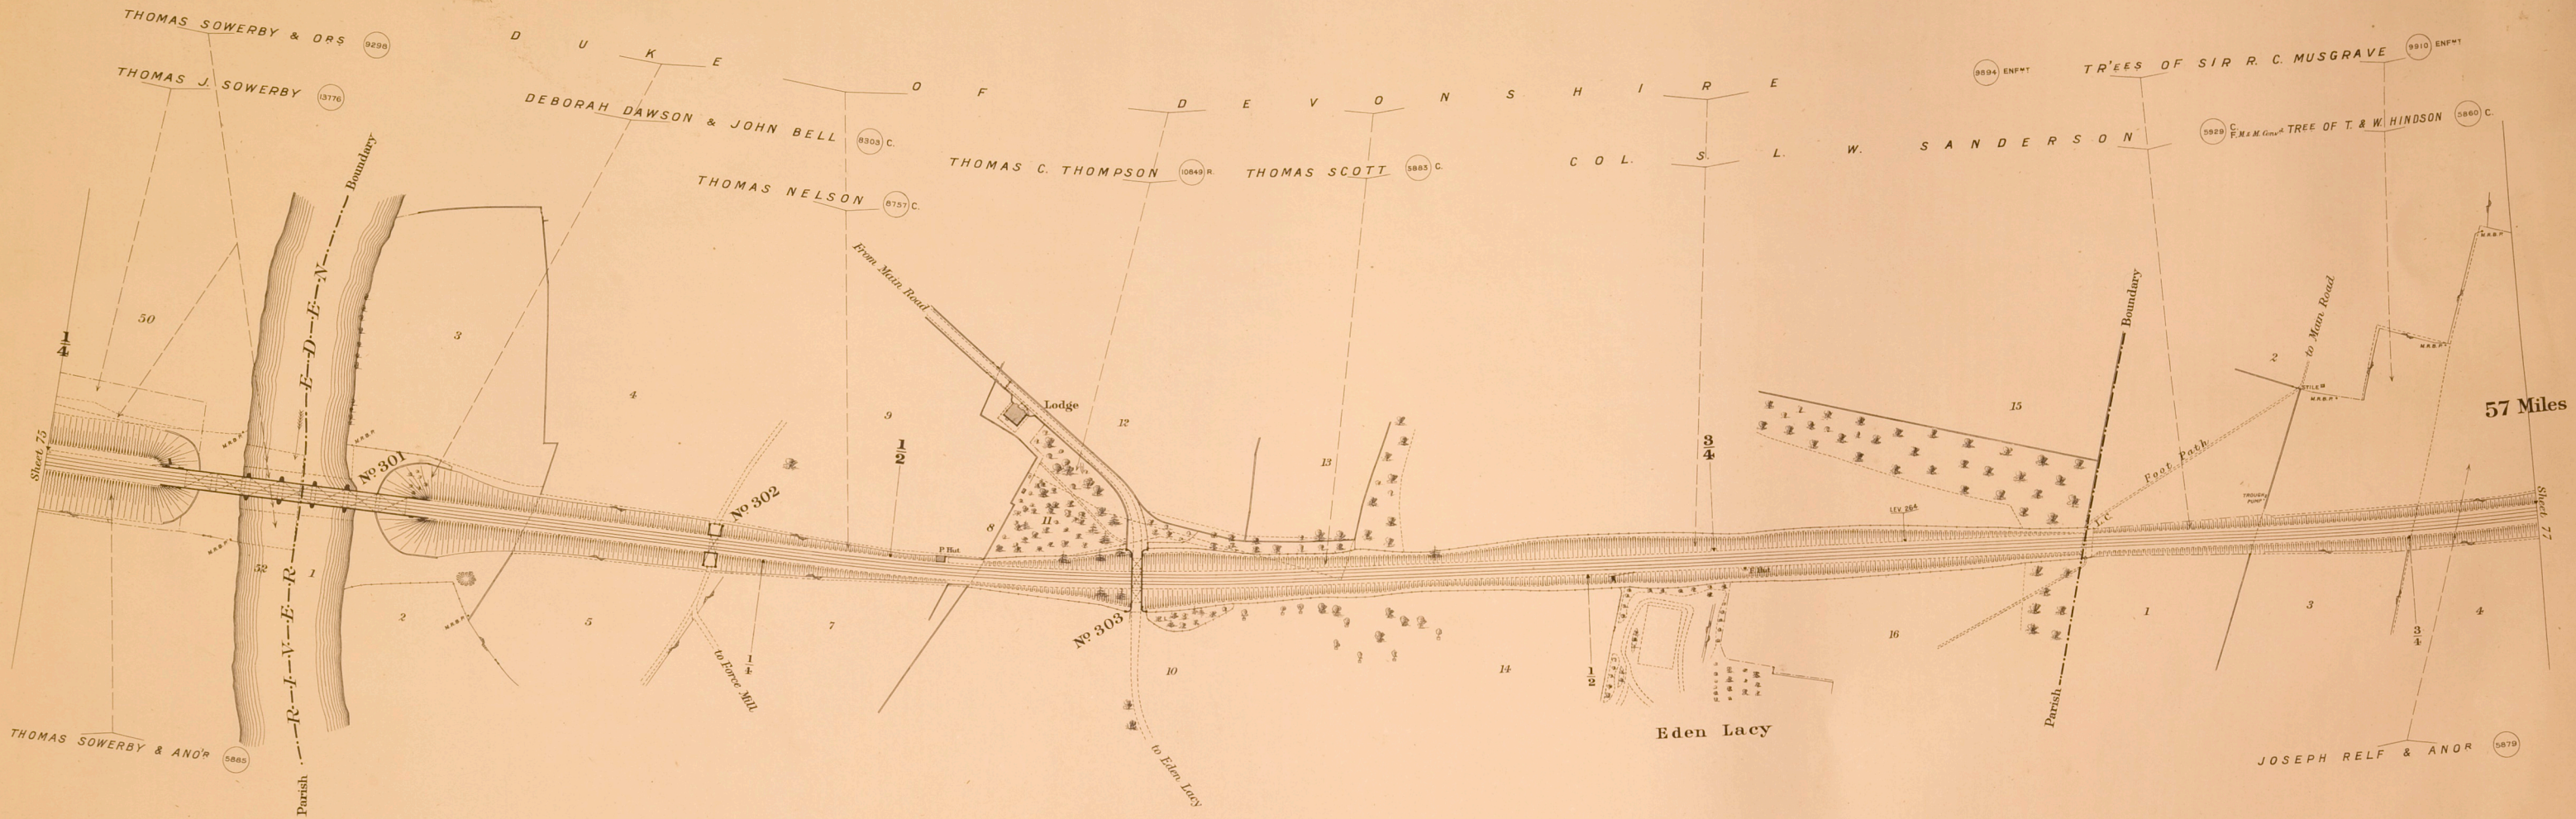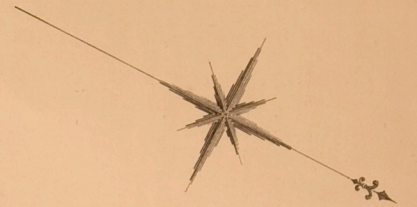

57 Miles

PARISH OF LAZONBY


—Scale, 2 Chains to an Inch.—



Estate Agents Office,
Midland Railway
Derby.

C O U N T Y O F C U M B E R L A N D

P A R I S H O F L A Z O N B Y

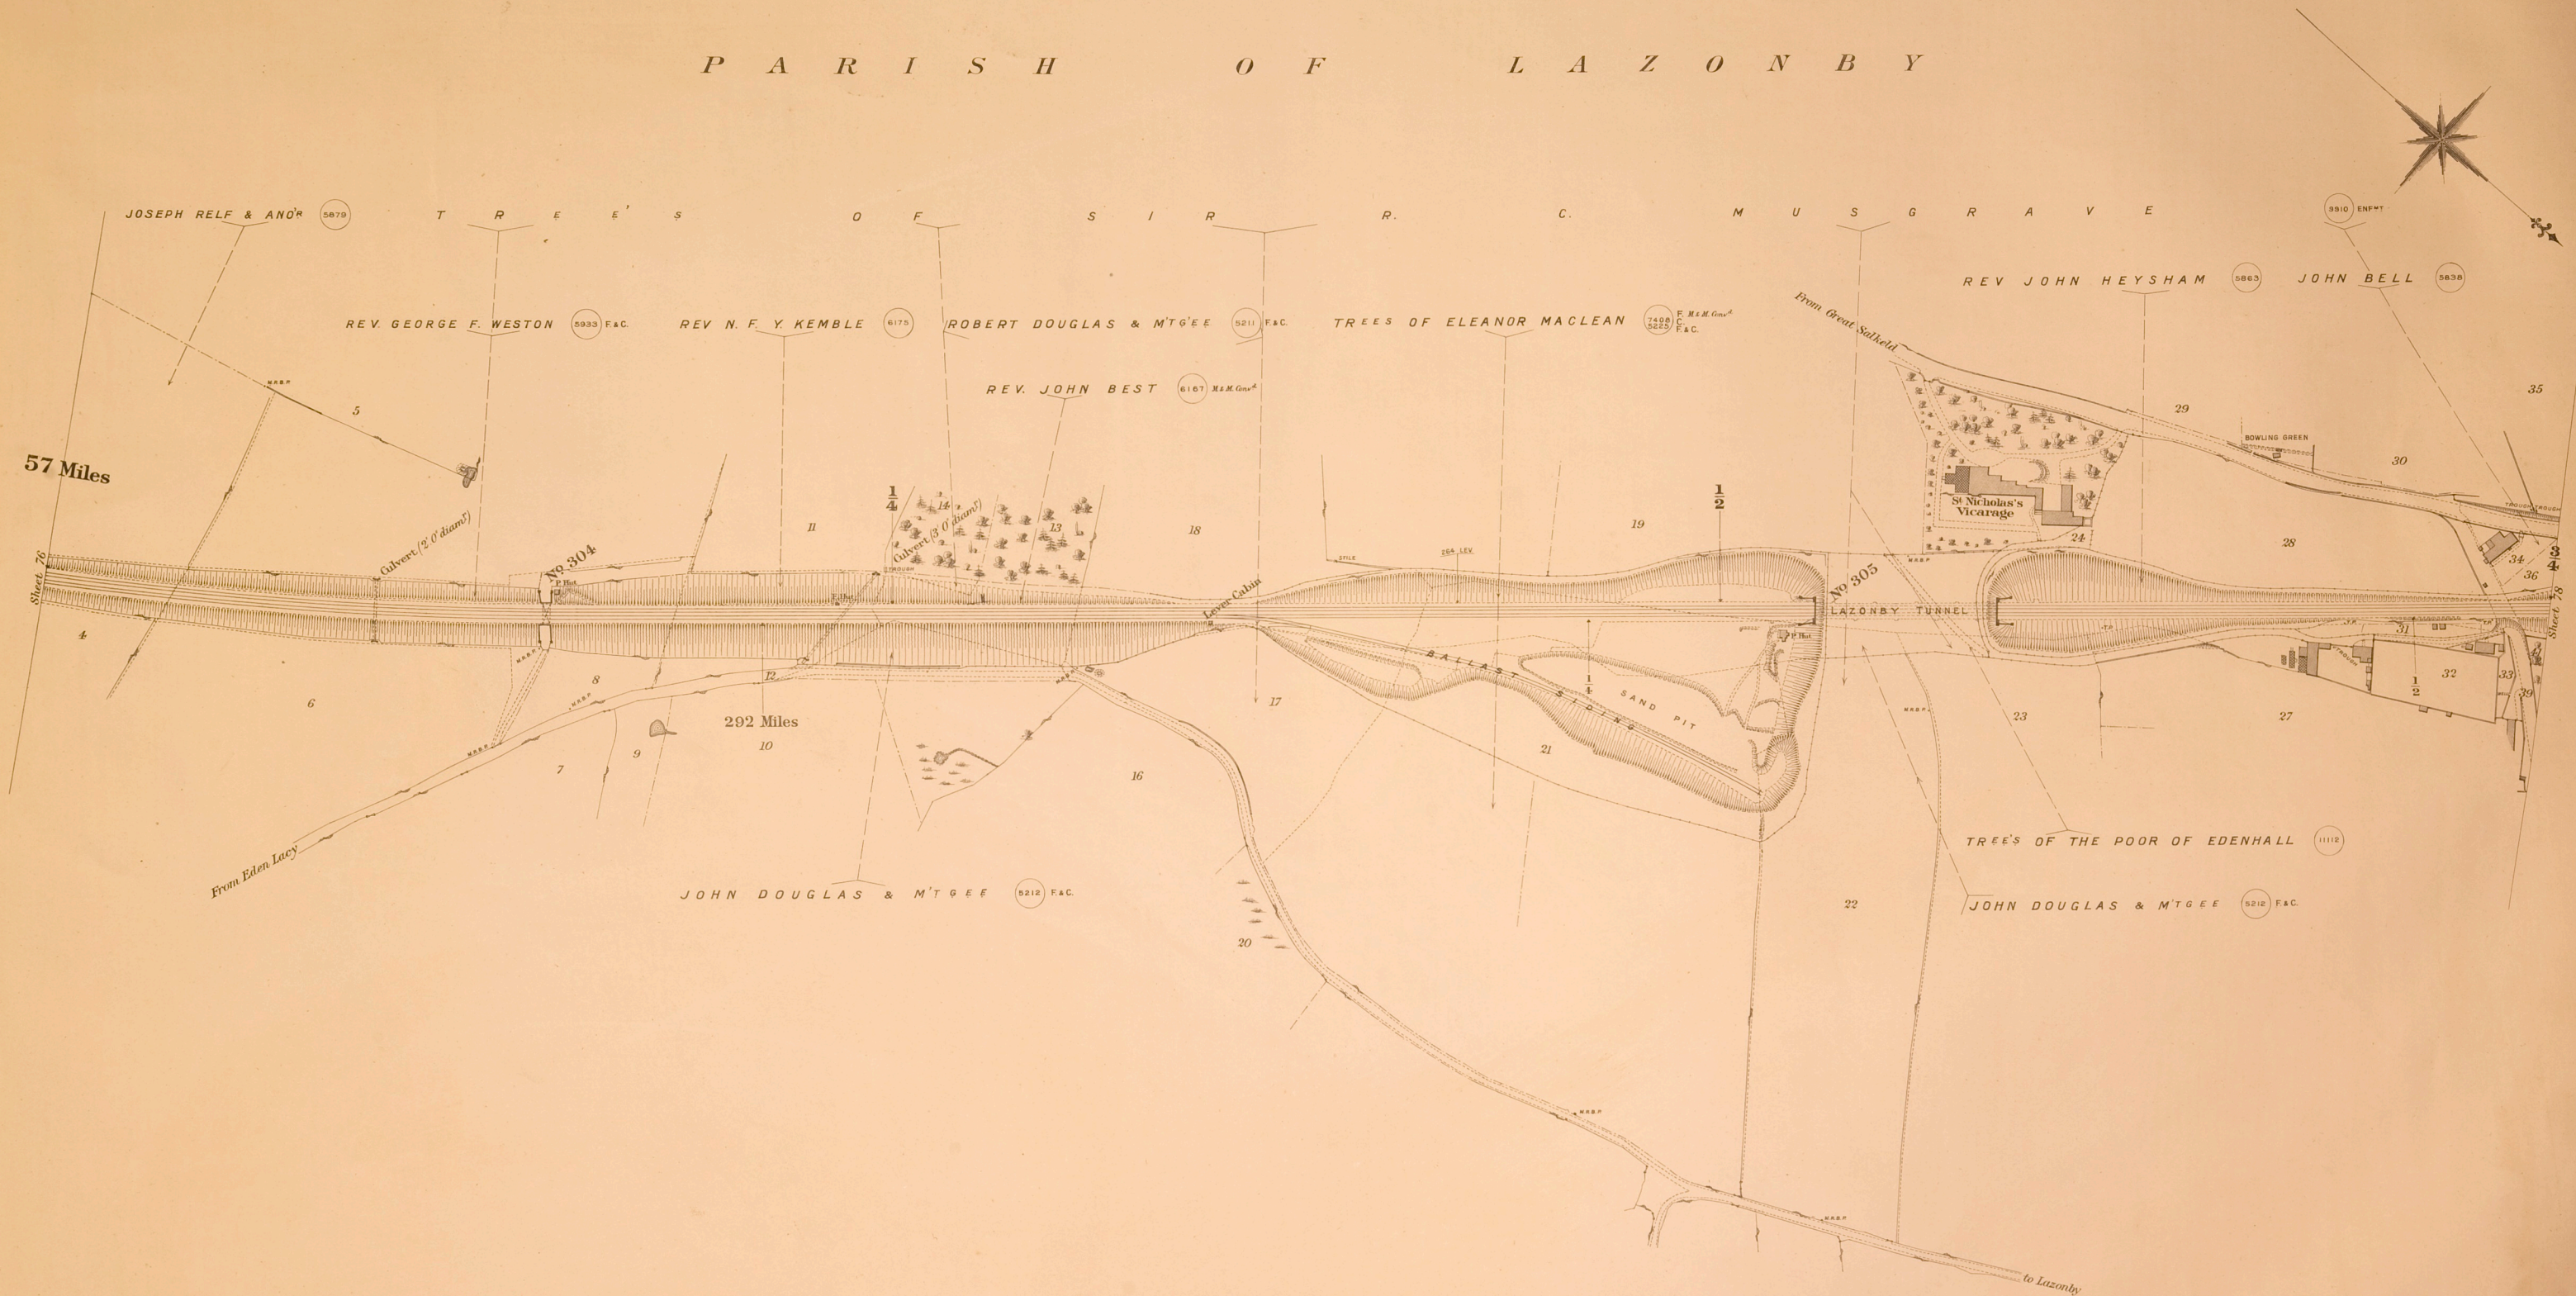

P A R I S H O F L A Z O N B Y

JOHN HENDERSON T R E E S O F
JAMES ROTHWELL & WIFE 5504 C. PENRITH OLD BREWERY CO 5874 L

LAZONBY & KIRKOSWALD STATION

58 Miles

293 Miles


LAZONBY

—Scale, 2 Chains to an Inch.

*Estate Agent's Office,
Midland Railway,
Derby.*

C O U N T Y O F C U M B E R L A N D

P A R I S H O F L A Z O N B Y

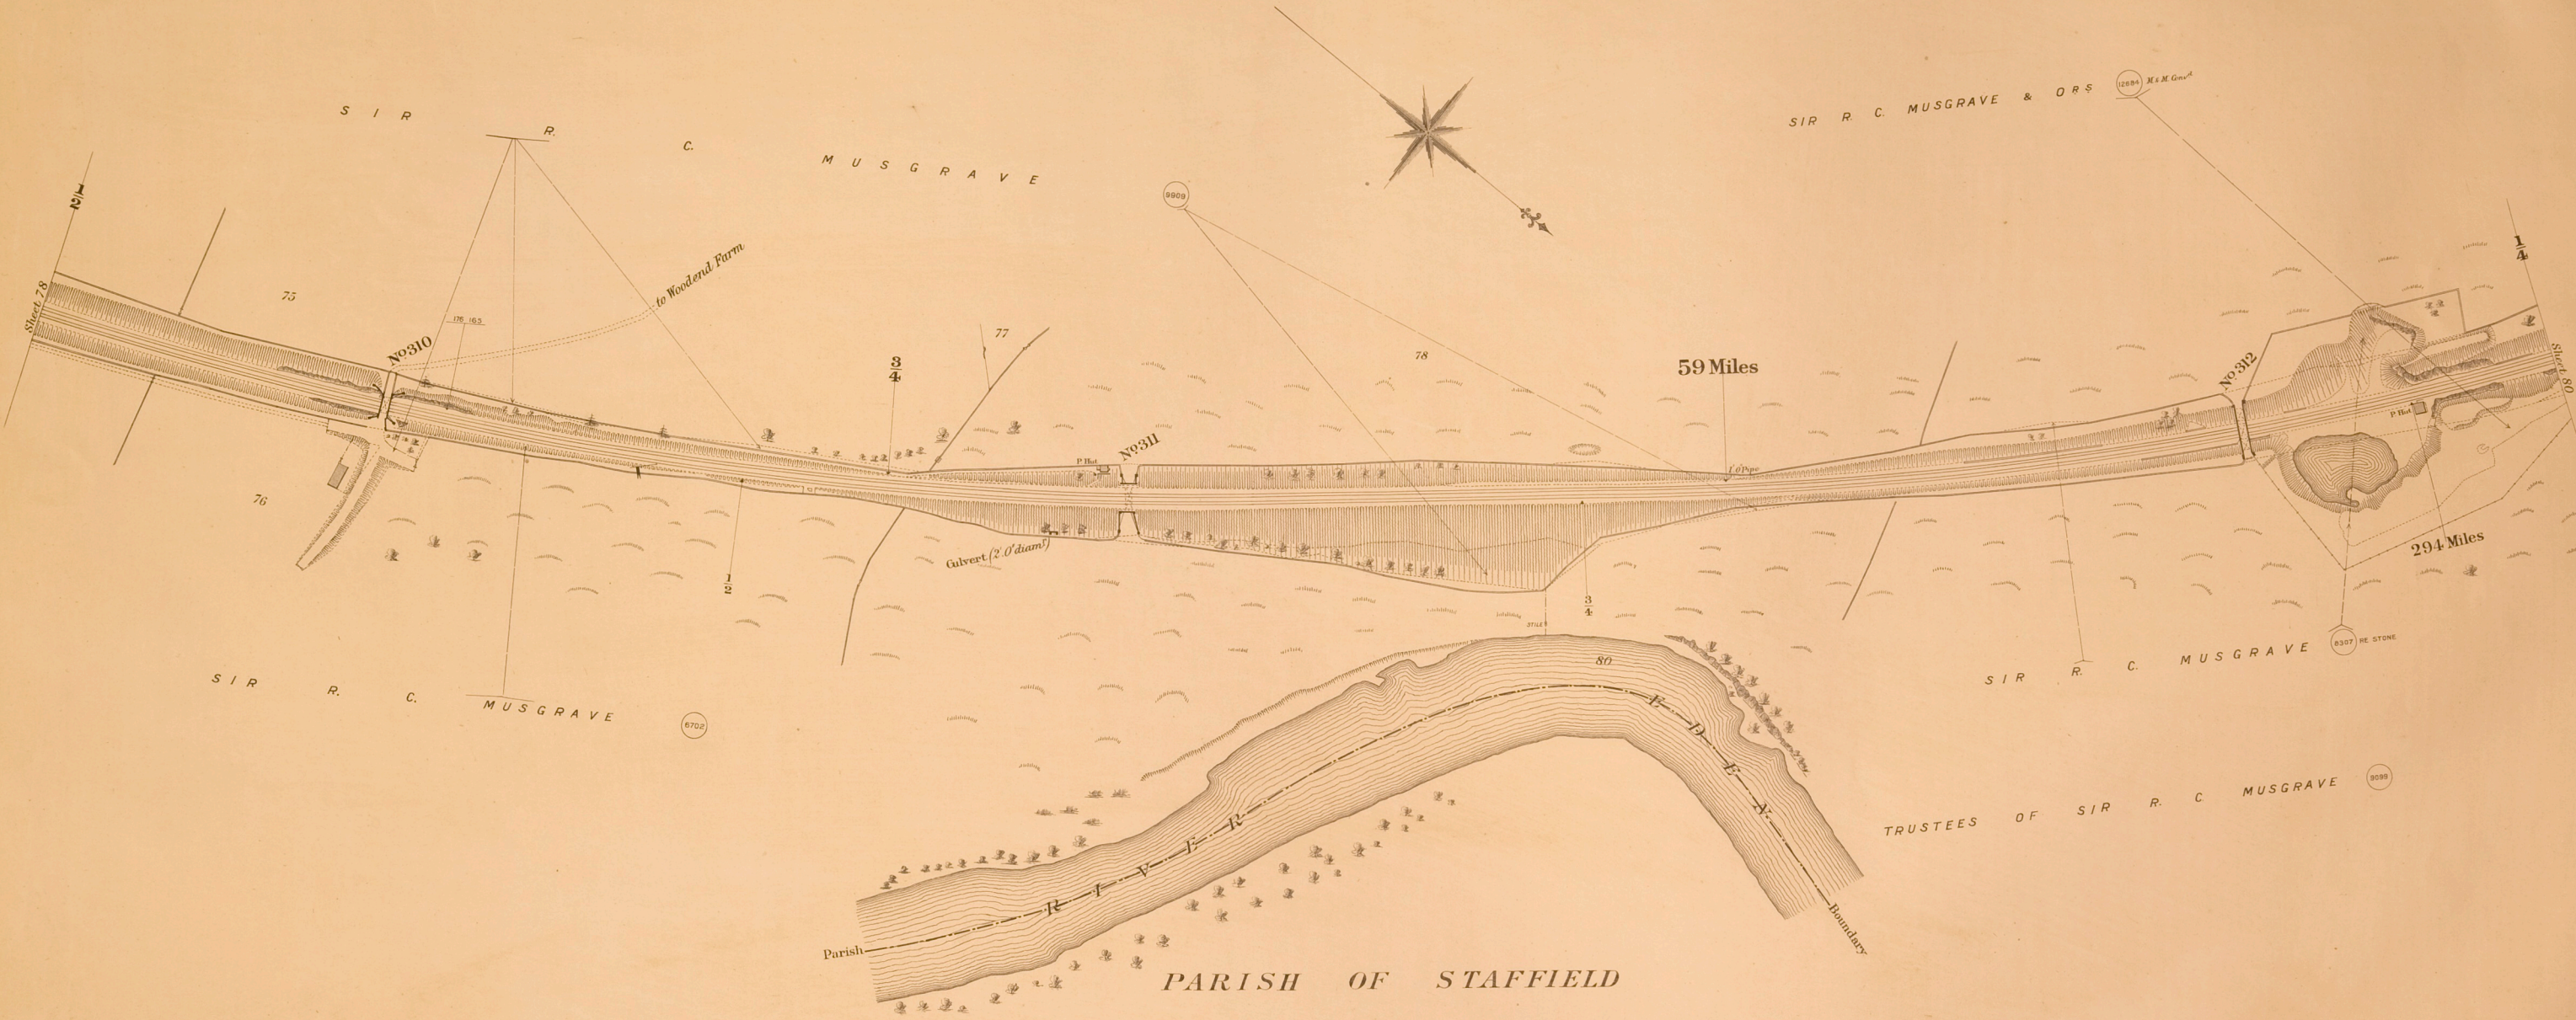

— Scale, 2 Chains to an Inch. —



C O U N T Y O F C U M B E R L A N D

P A R I S H O F L A Z O N B Y

S I R R. C. M U S G R A V E

S I R R. C. M U S G R A V E & O R S

(12684) M & M Conv'd

(6702)

81

1
2

3
4

Sampson's Cave Plantation

60 Miles

Gulvert (2' 0" diam)

No 313

To LAZONBY STATION 1 MILE 5 CHAINS

T R U S T E E S

O F S I R

R. C. M U S G R A V E


2m-44c to N end of Gang G (297-10)

83


Parish Boundary

PARISH OF AINSTABLE

Scale, 2 Chains to an Inch.

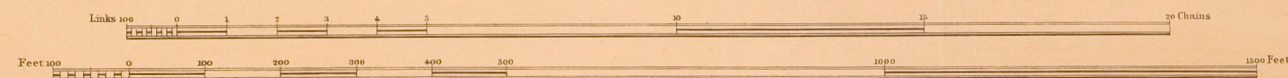

P A R I S H O F L A Z O N B Y

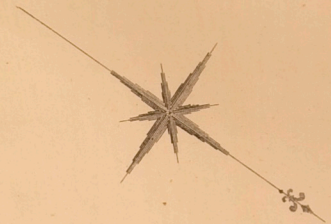

B a r o n o o d P a r k

60 Miles

Sampson's Cave
Plantation


295 Miles

RIVER EDEN


Parish Boundary

PARISH OF AINSTABLE

—Scale, 2 Chains to an Inch.—

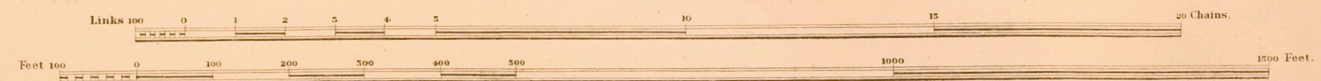

P A R I S H O F L A Z O N B Y

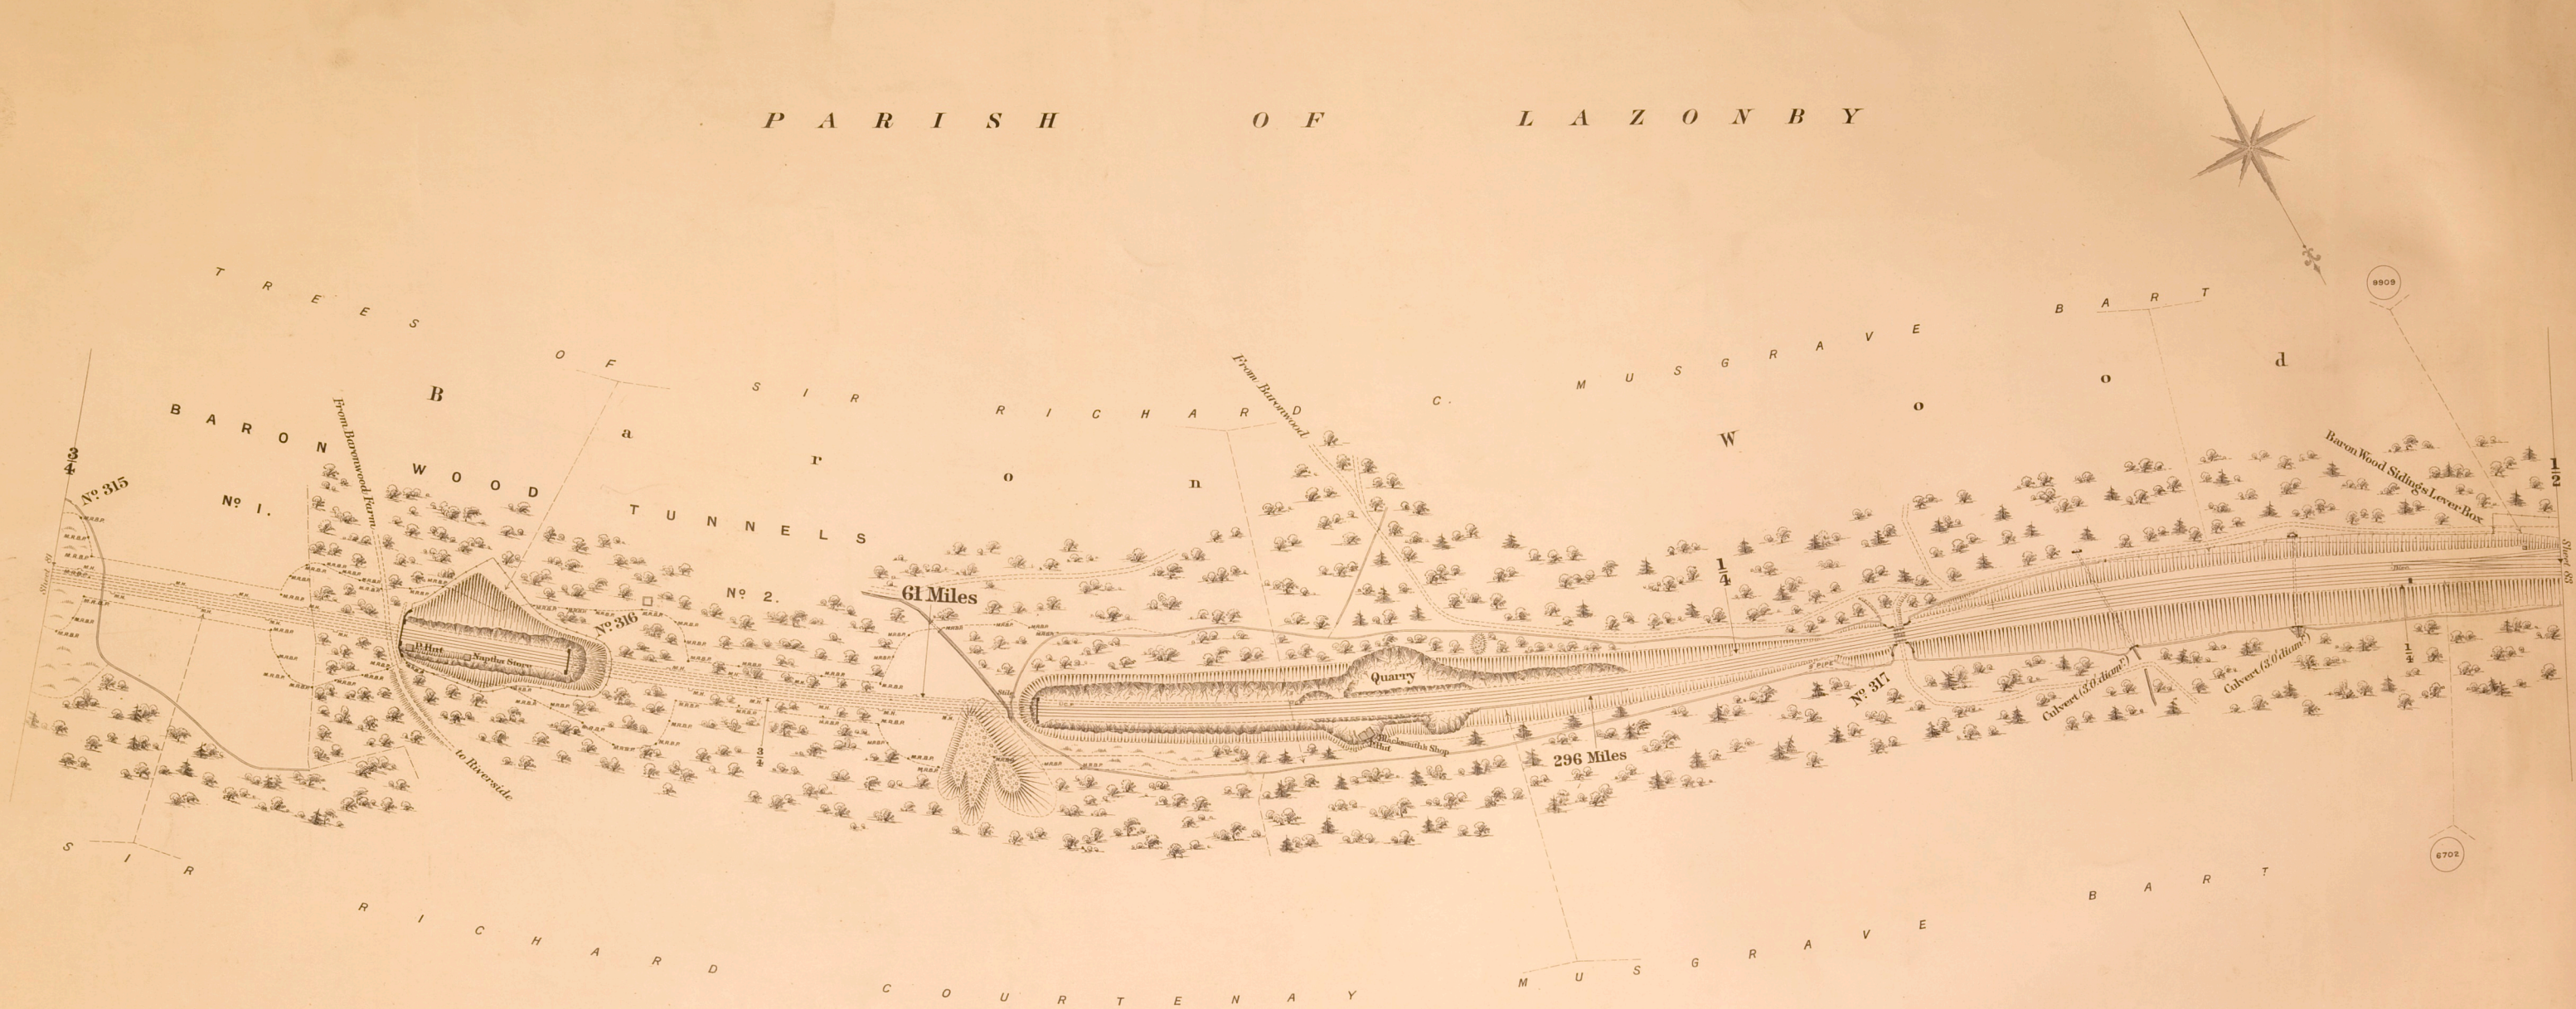


Scale, 2 Chains to an Inch.




COUNTY OF CUMBERLAND

P A R I S H O F L A Z O N B Y

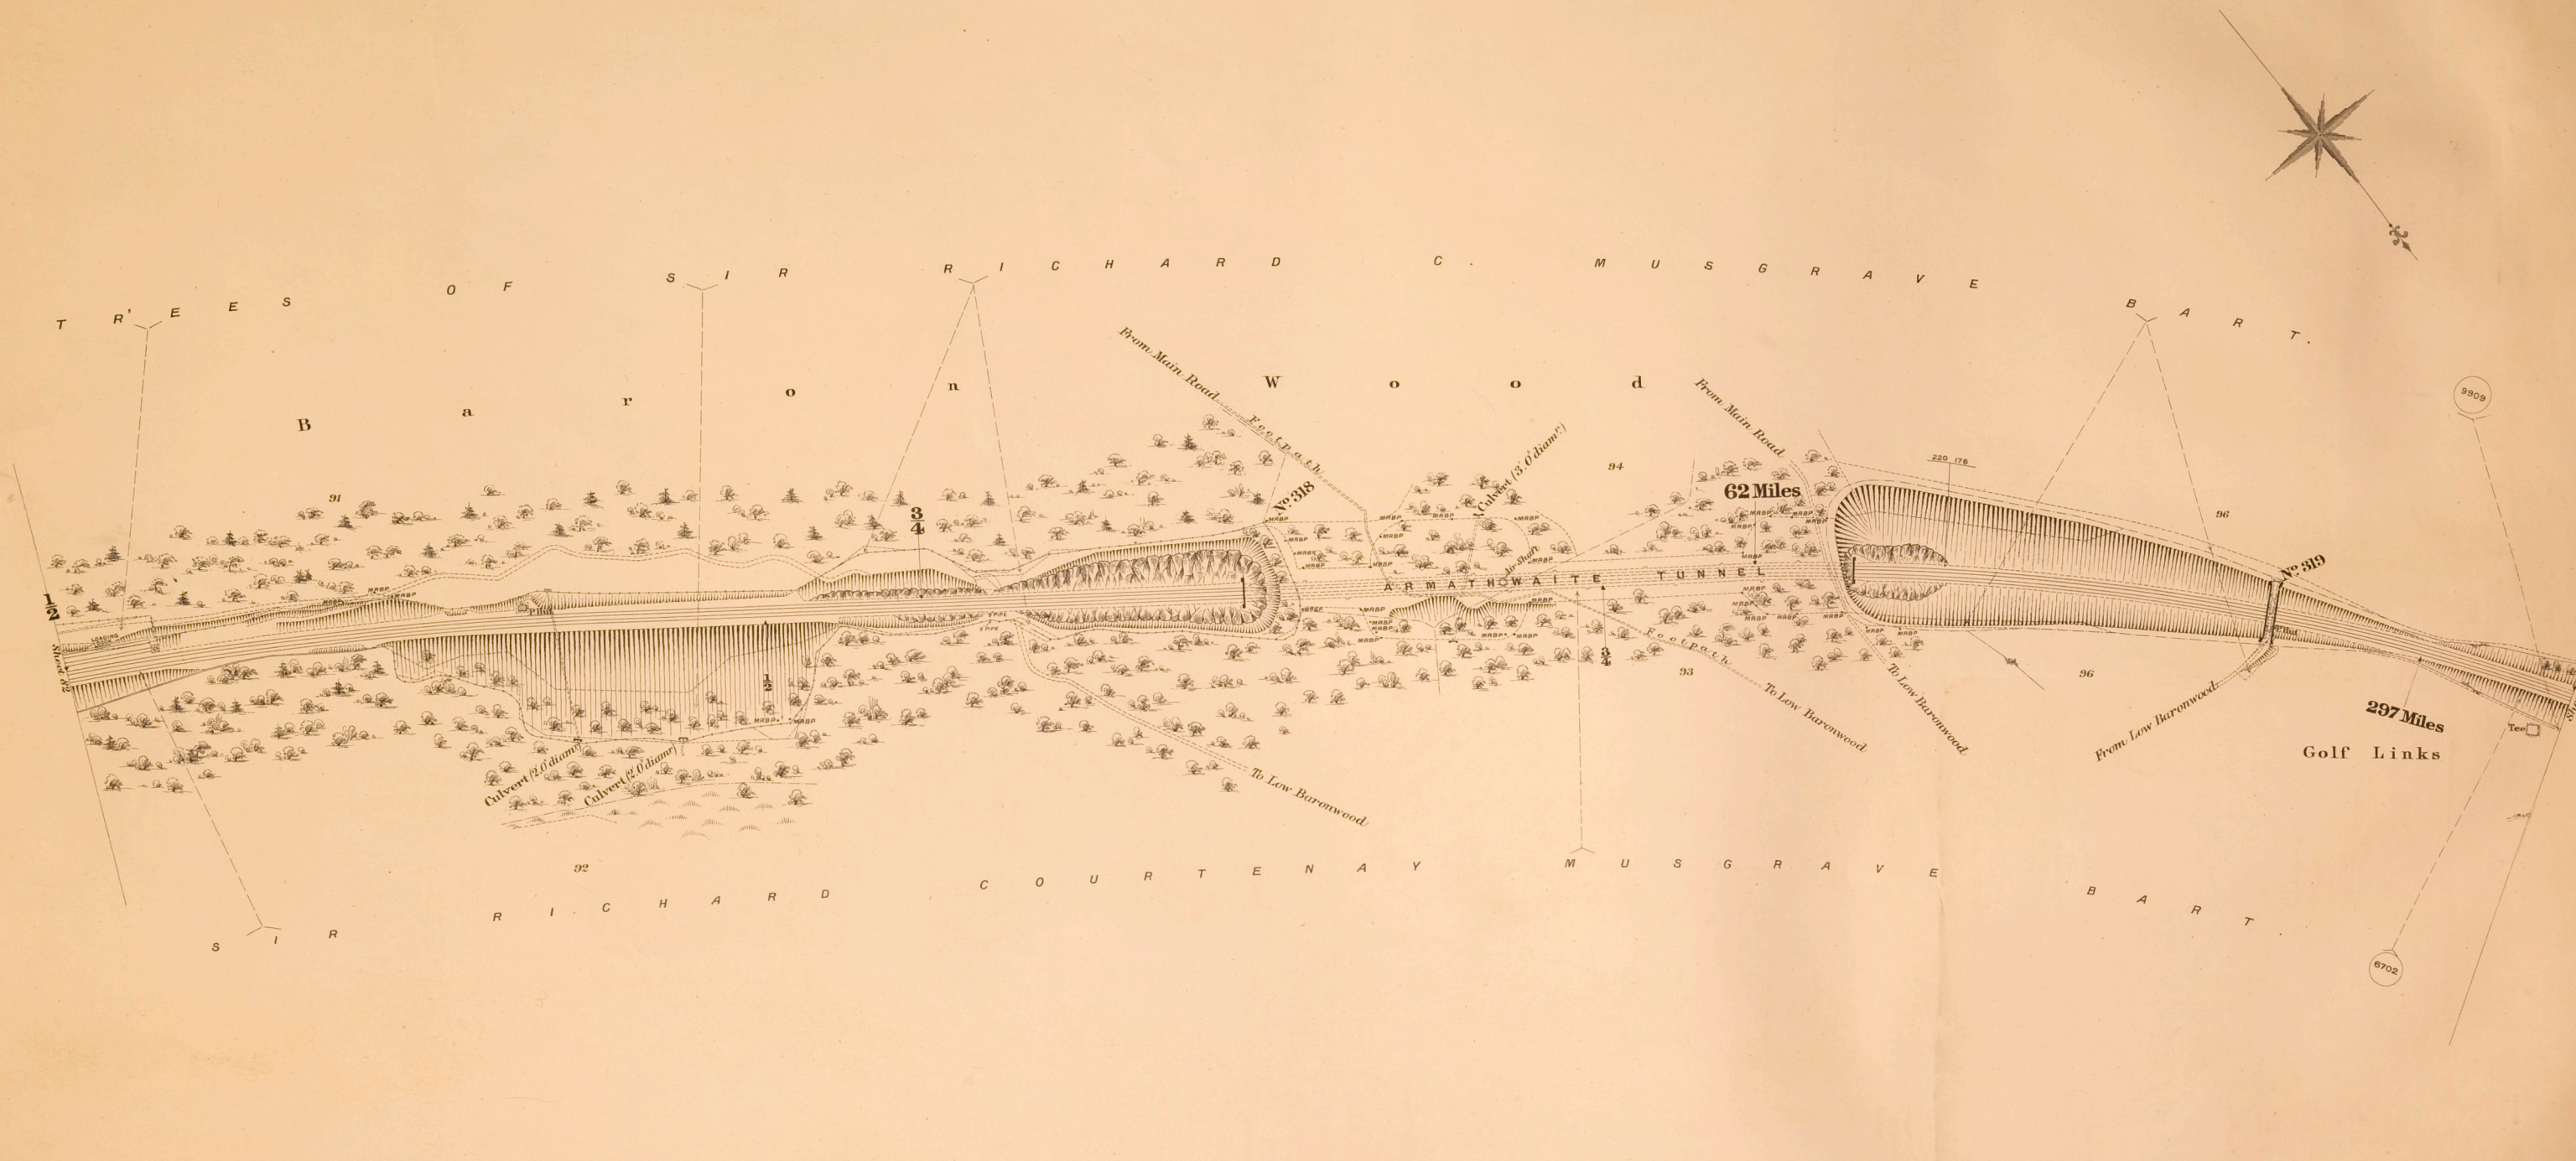


Scale, 2 Chains to an Inch.

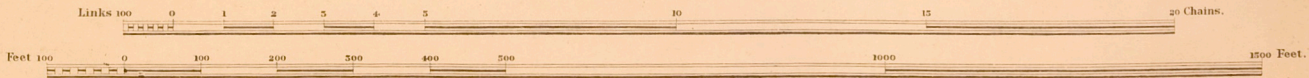


PARISH OF LAZONBY

PARISH OF HESKET IN THE FOREST

FORMERLY TOWNSHIP OF ARMATHWAITE

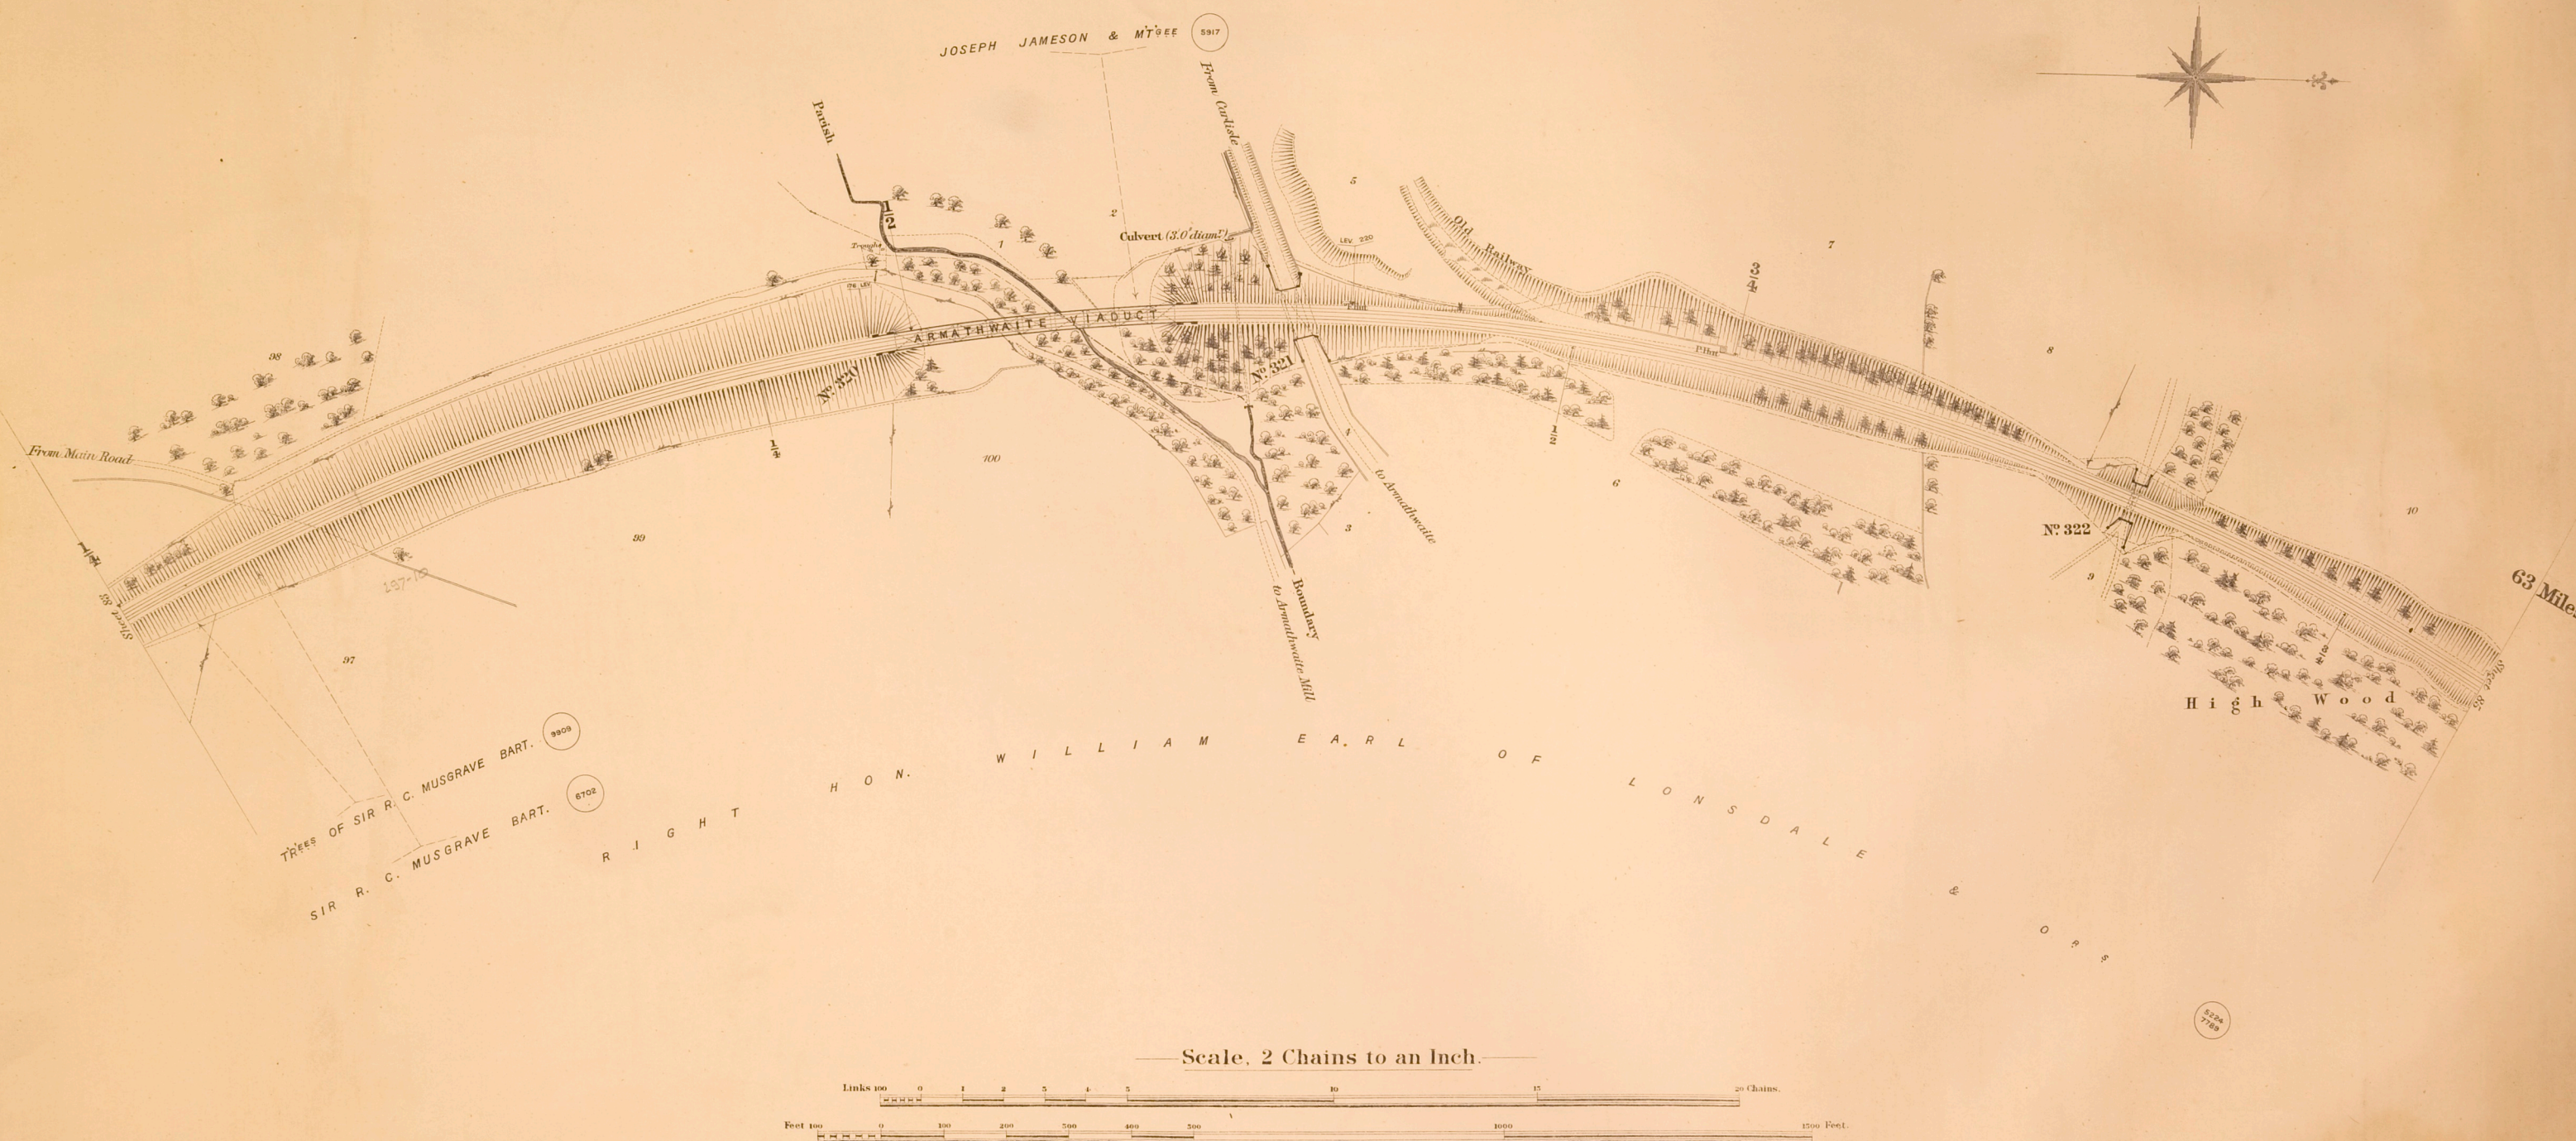


PARISH OF HESKET IN THE FOREST
FORMERLY TOWNSHIP OF ARMATHWAITE

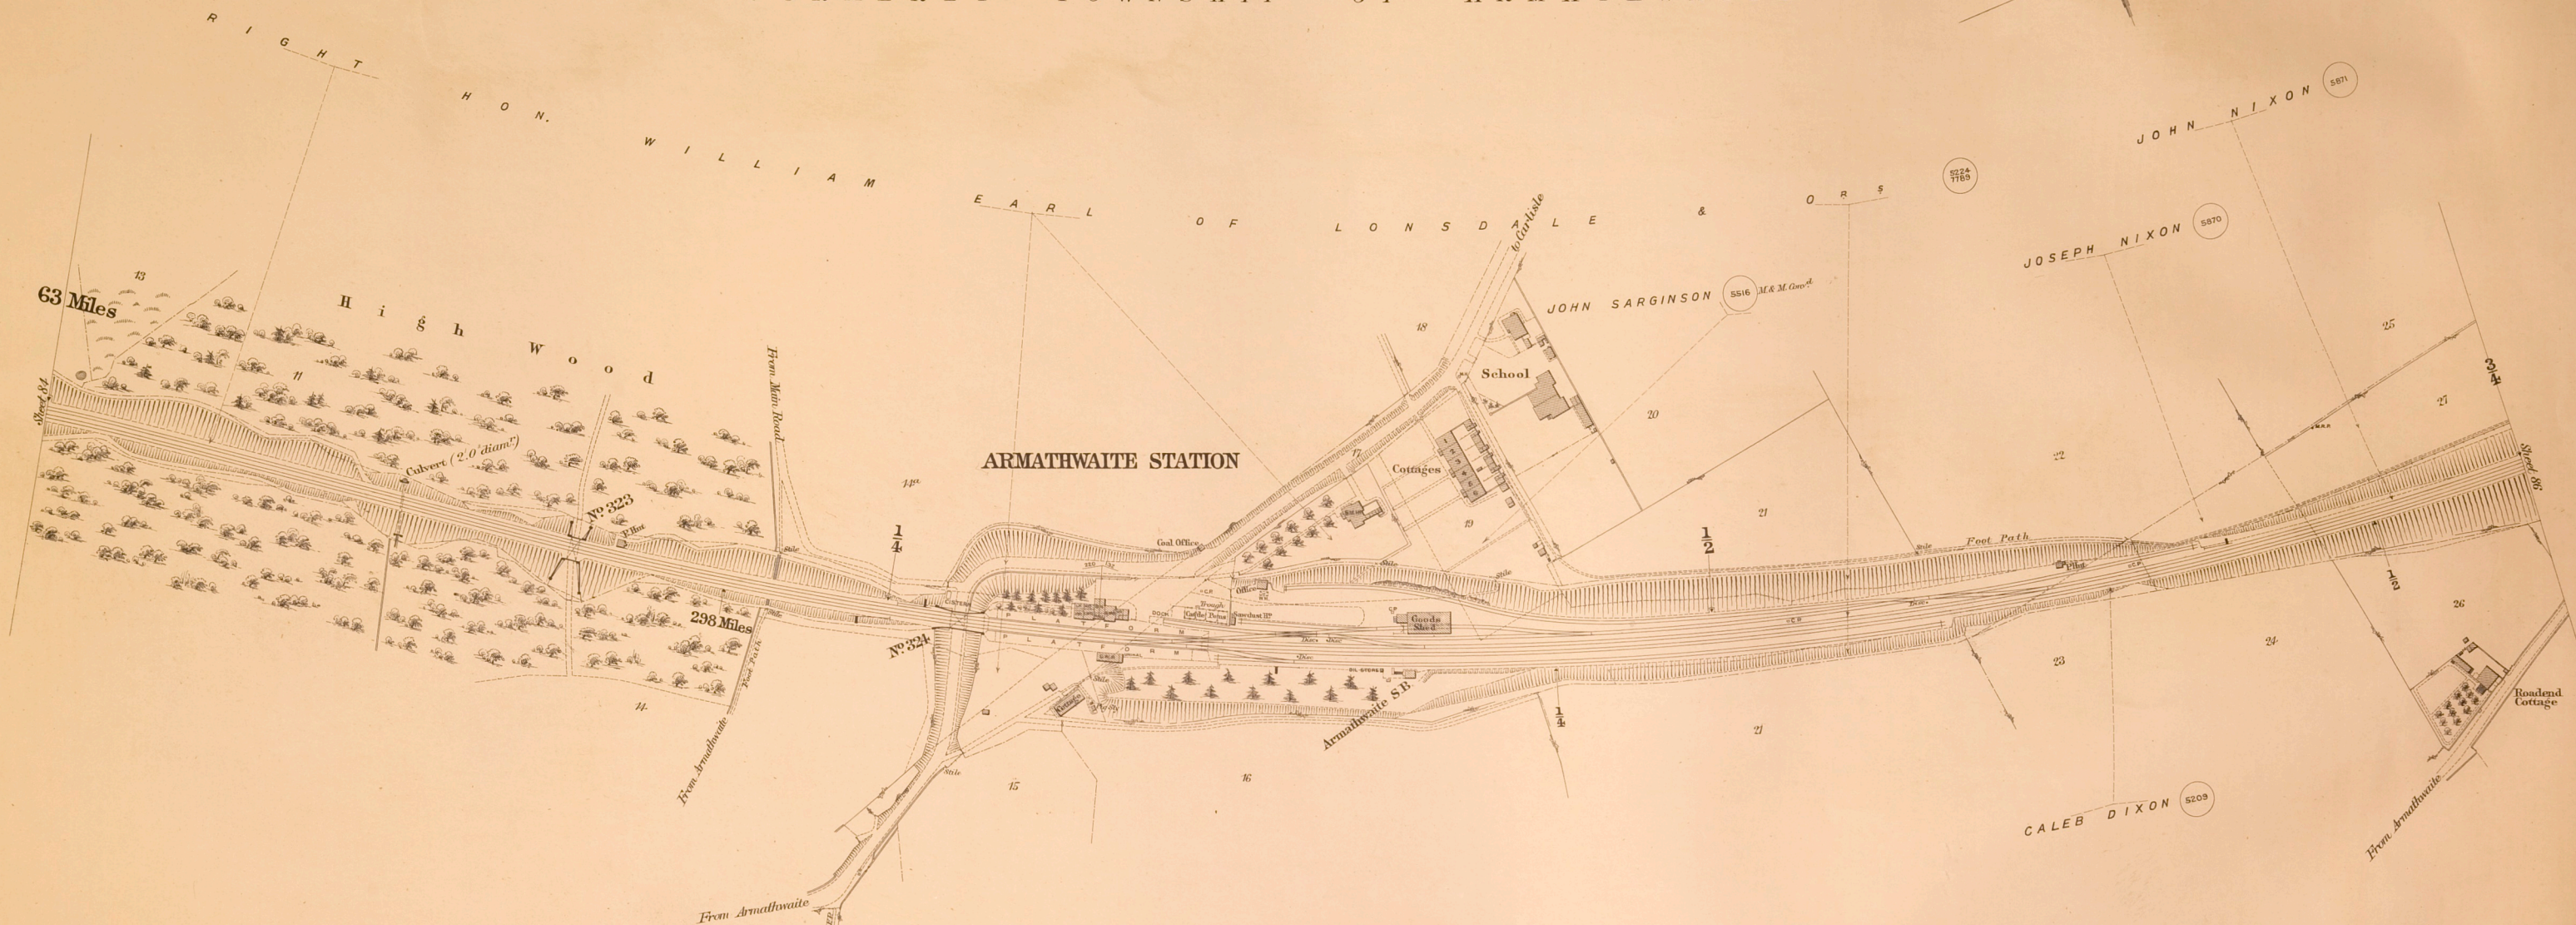

ARMATHWAITE


Scale, 2 Chains to an Inch.

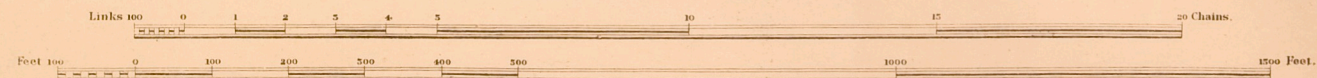


PARISH OF HESKET IN THE FOREST

PARISH OF WETHERAL

FORMERLY TOWNSHIP OF ARMATHWAITE

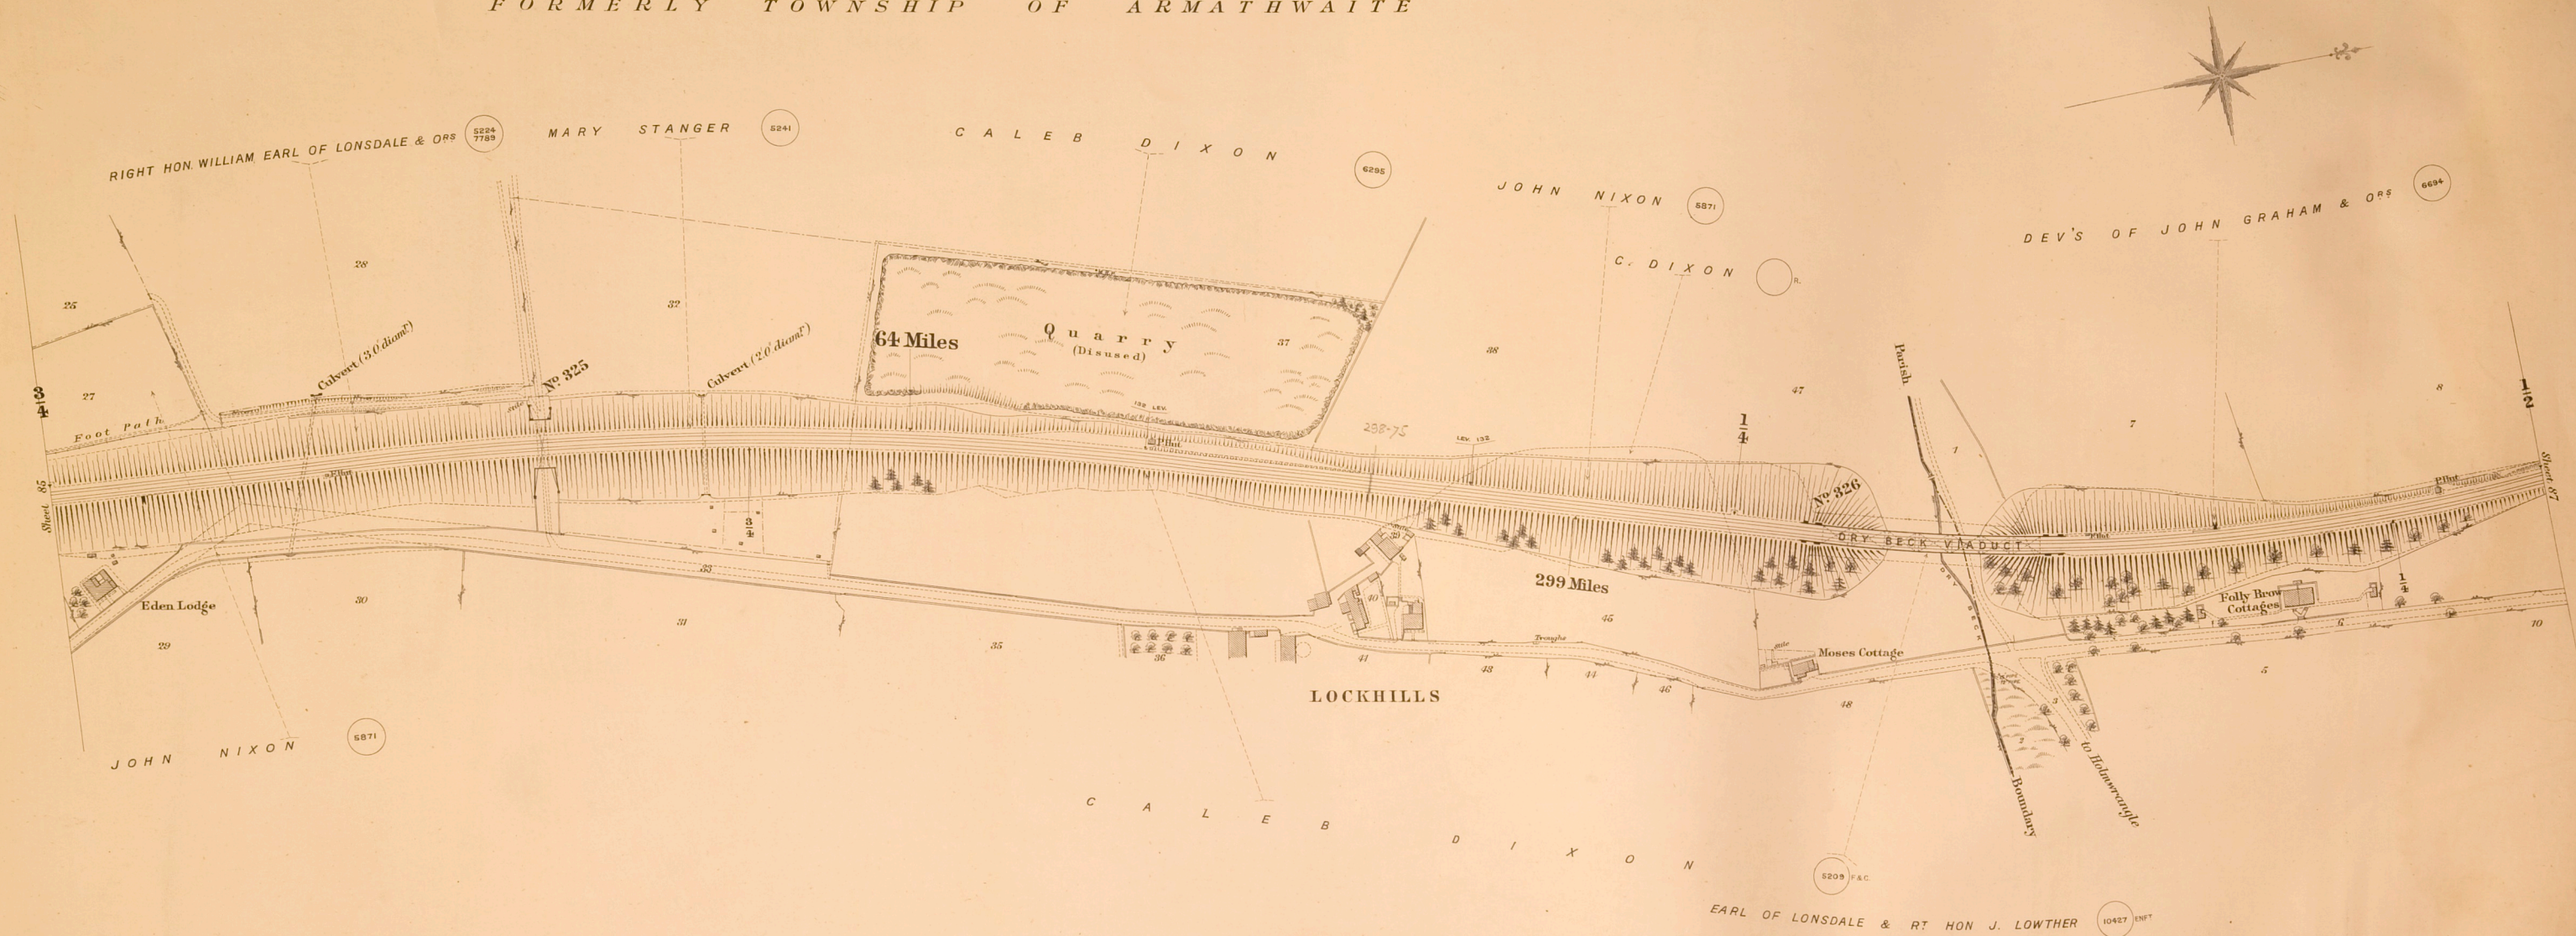

Scale, 2 Chains to an Inch.

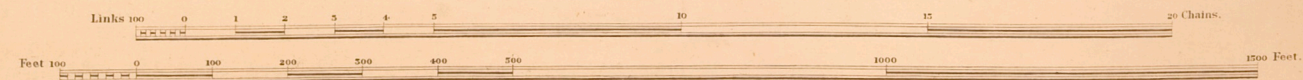


C O U N T Y O F C U M B E R L A N D

P A R I S H O F W E T H E R A L

F O R M E R L Y T O W N S H I P O F W E T H E R A L





Scale, 2 Chains to an Inch.

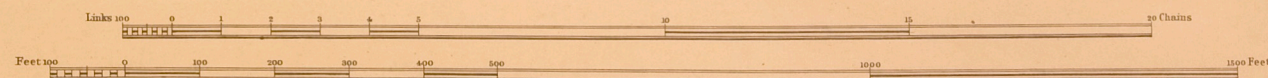

C O U N T Y O F C U M B E R L A N D

P A R I S H O F W E T H E R A L


FORMERLY TOWNSHIP OF WETHERAL

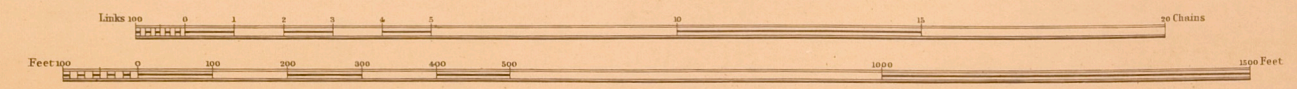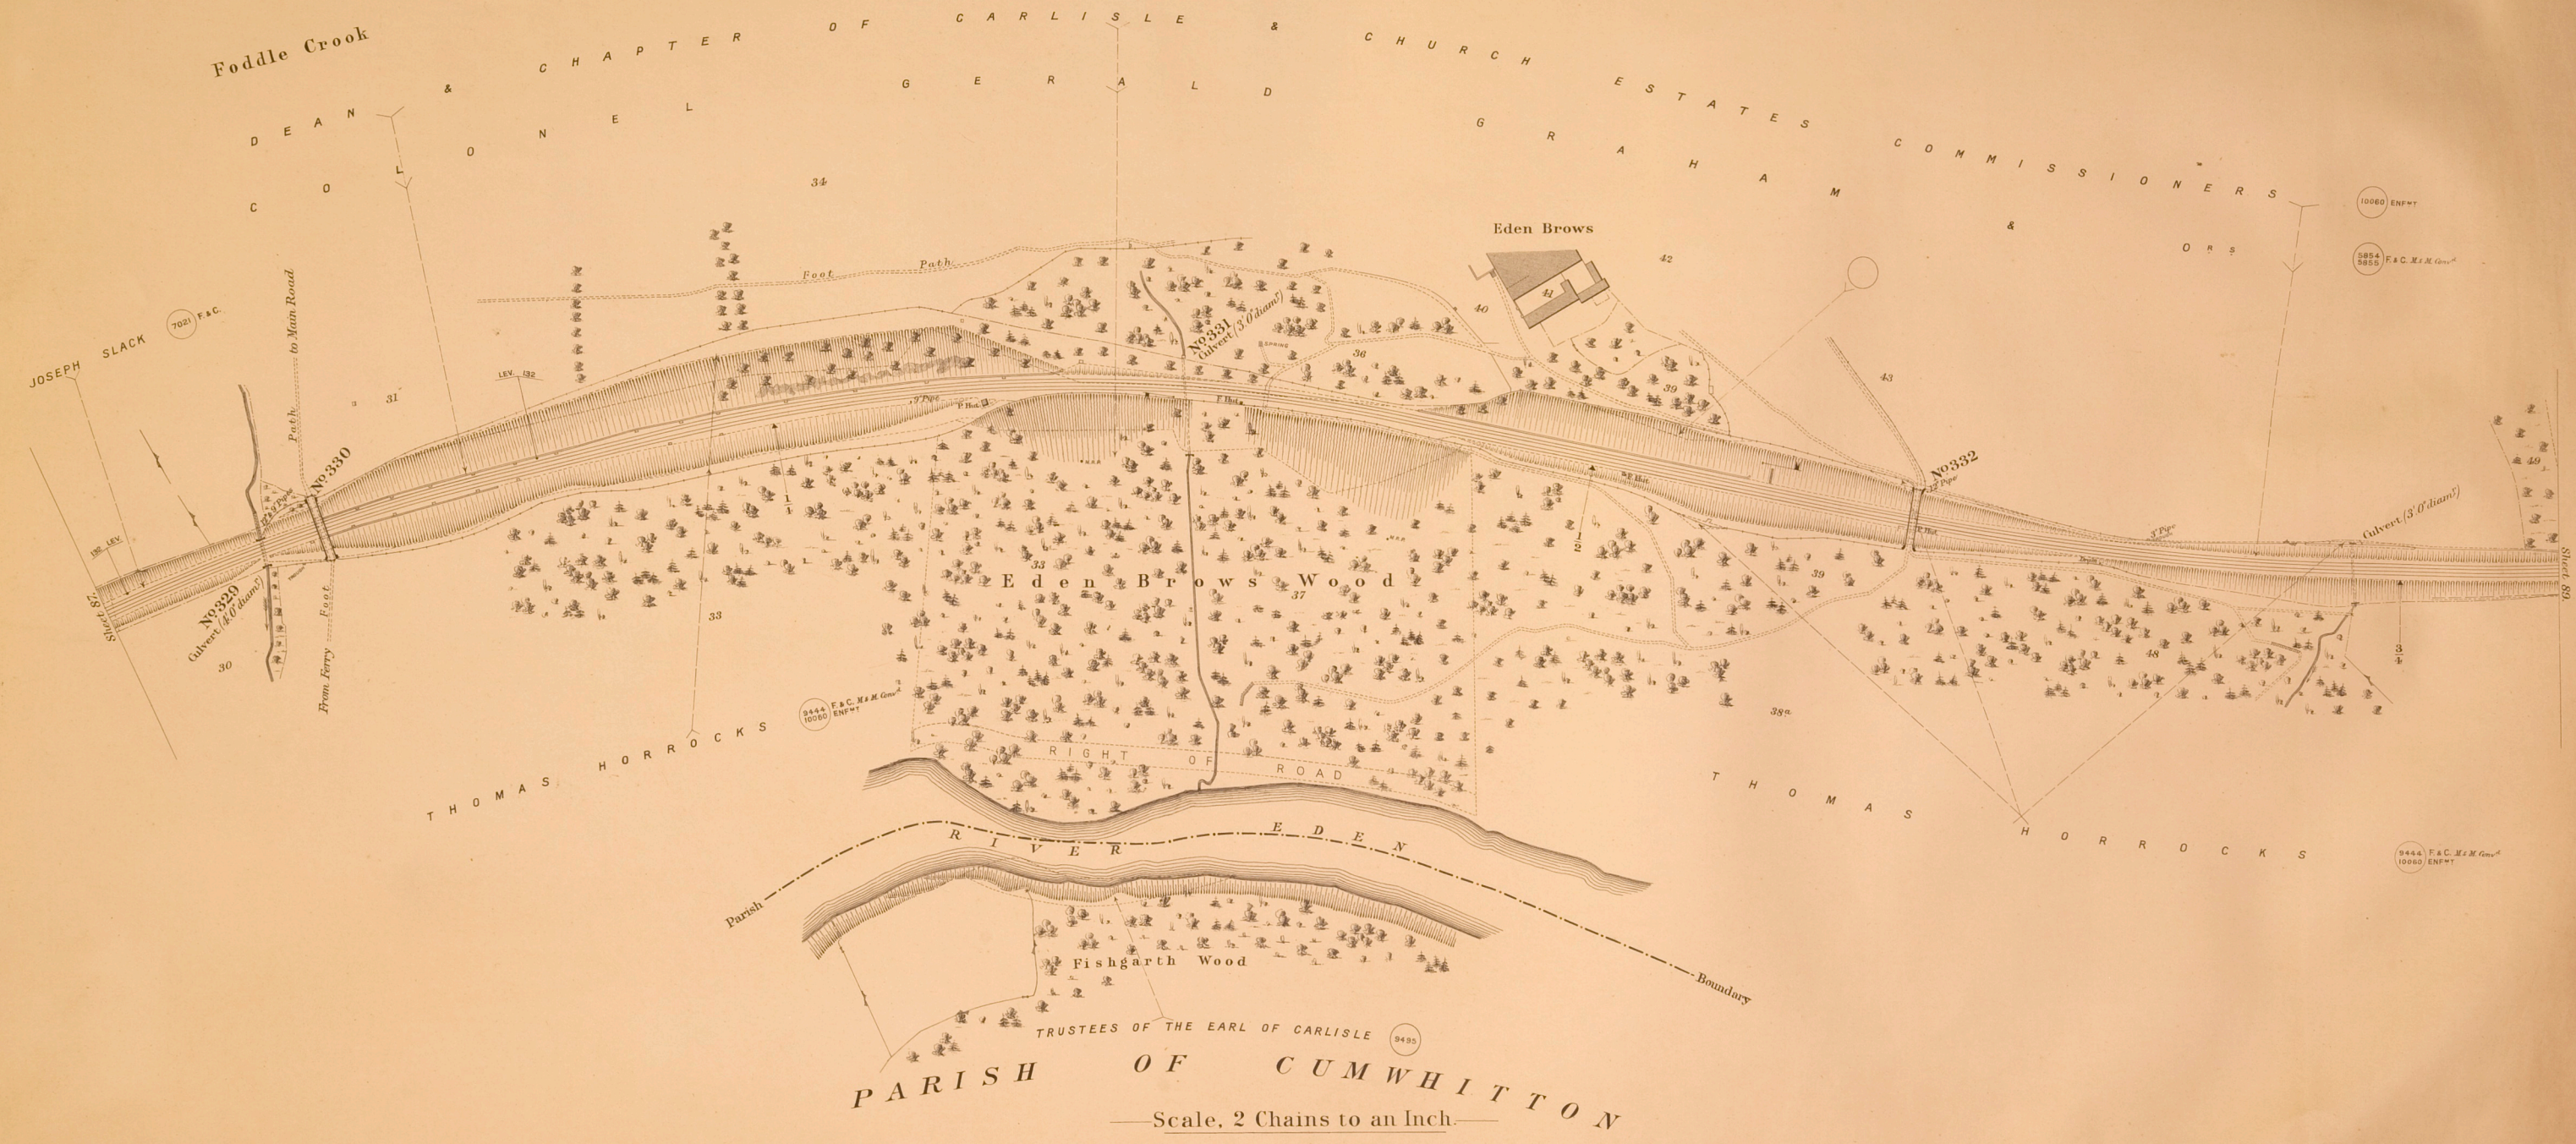


C O U N T Y O F C U M B E R L A N D

P A R I S H O F W E T H E R A L

F O R M E R L Y T O W N S H I P O F C O A T H I L L

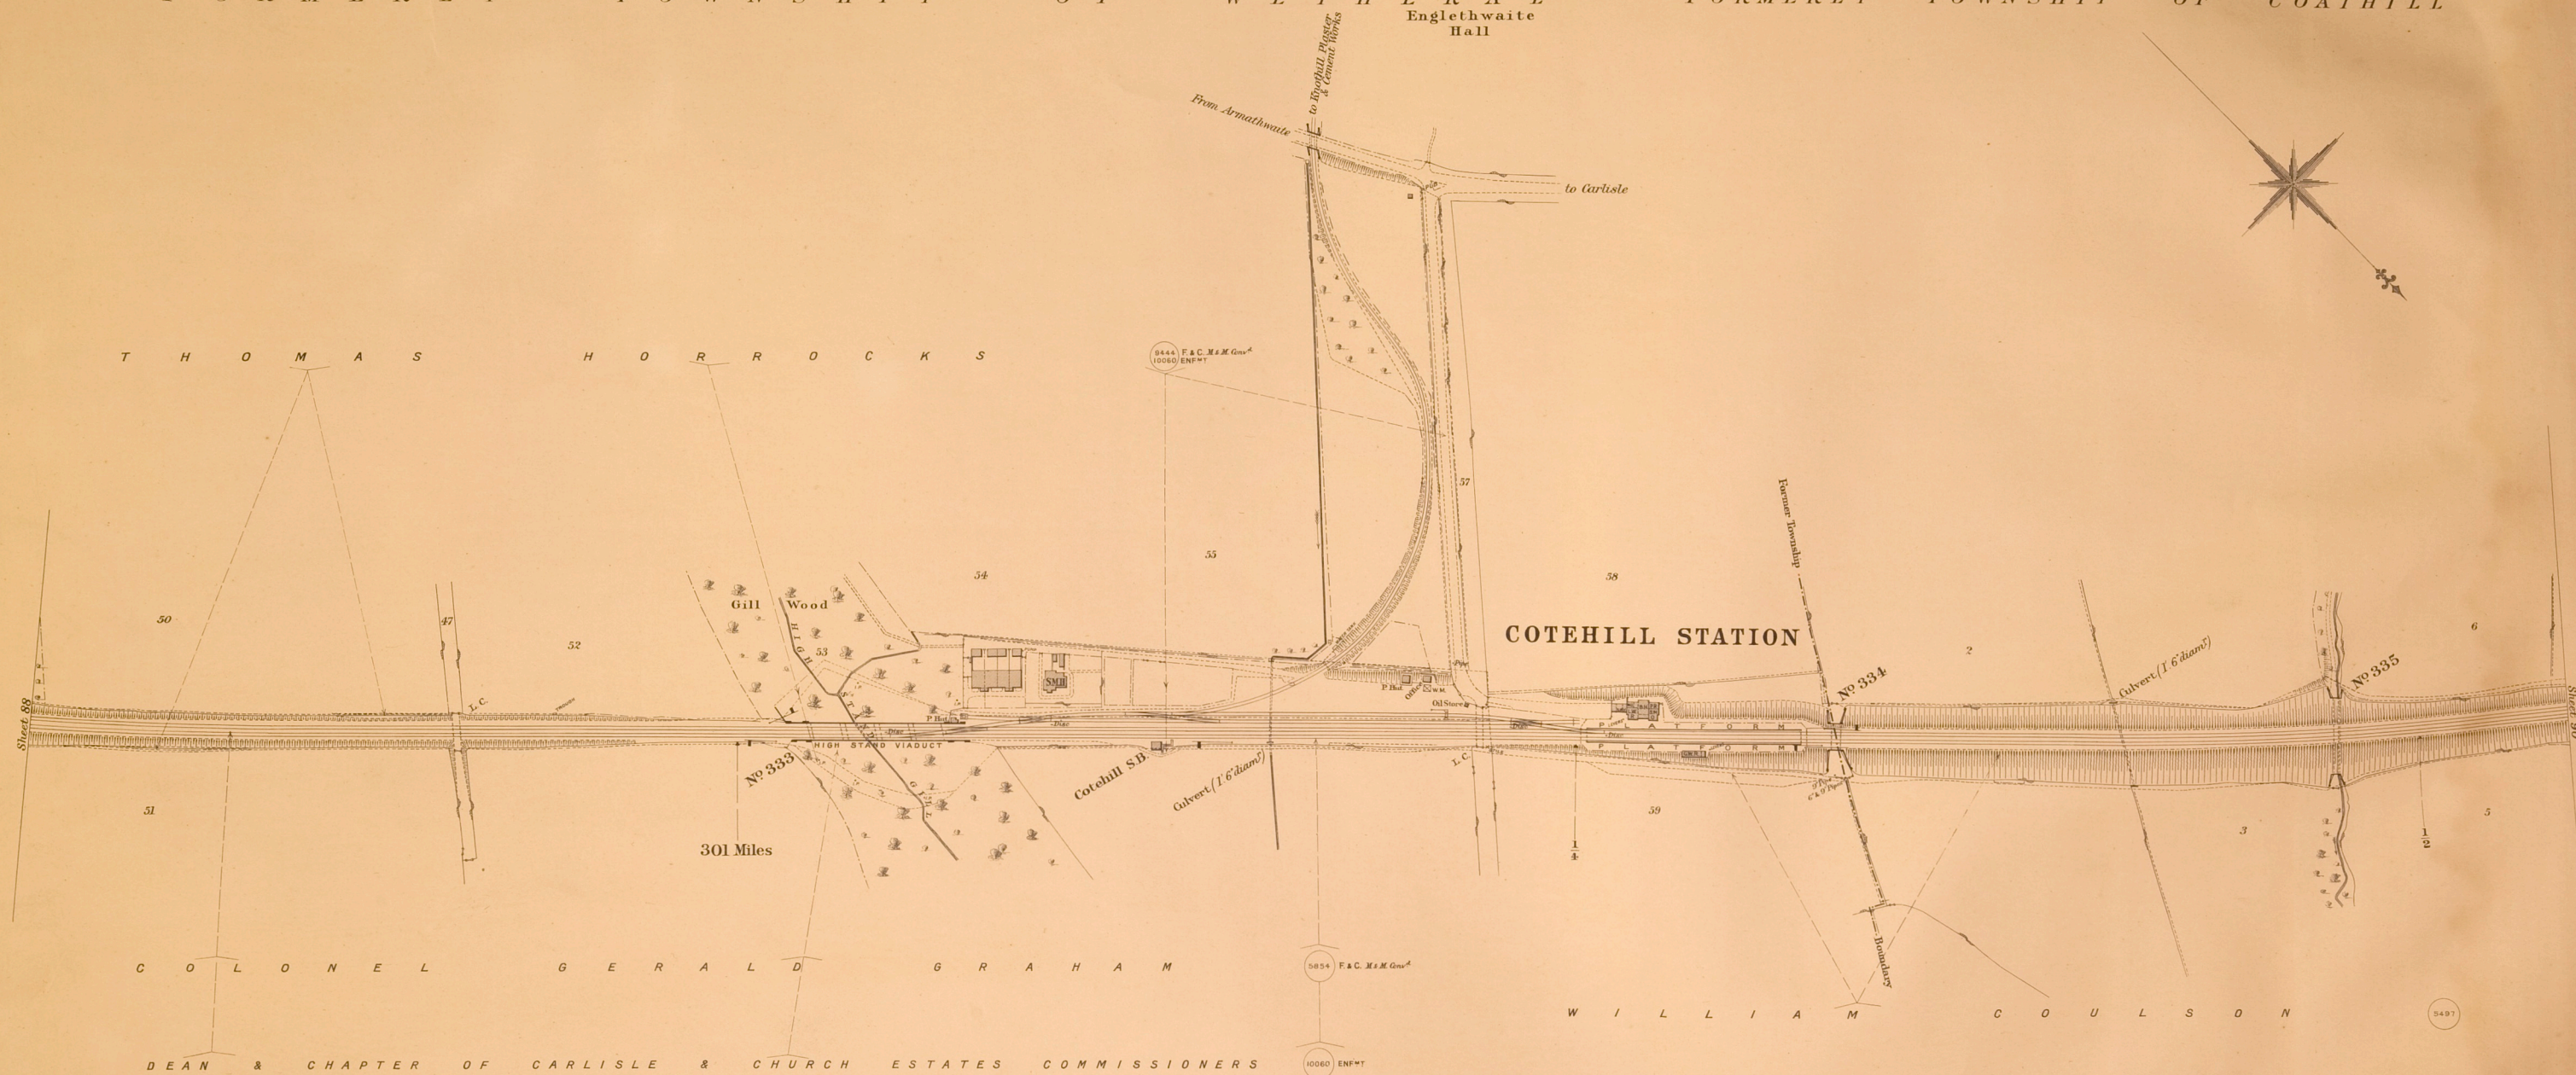


—Scale, 2 Chains to an Inch.—

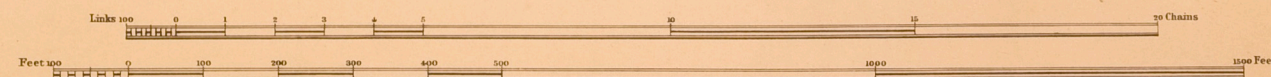

C O U N T Y O F C U M B E R L A N D

P A R I S H O F W E T H E R A L

F O R M E R L Y T O W N S H I P O F C O A T H I L L

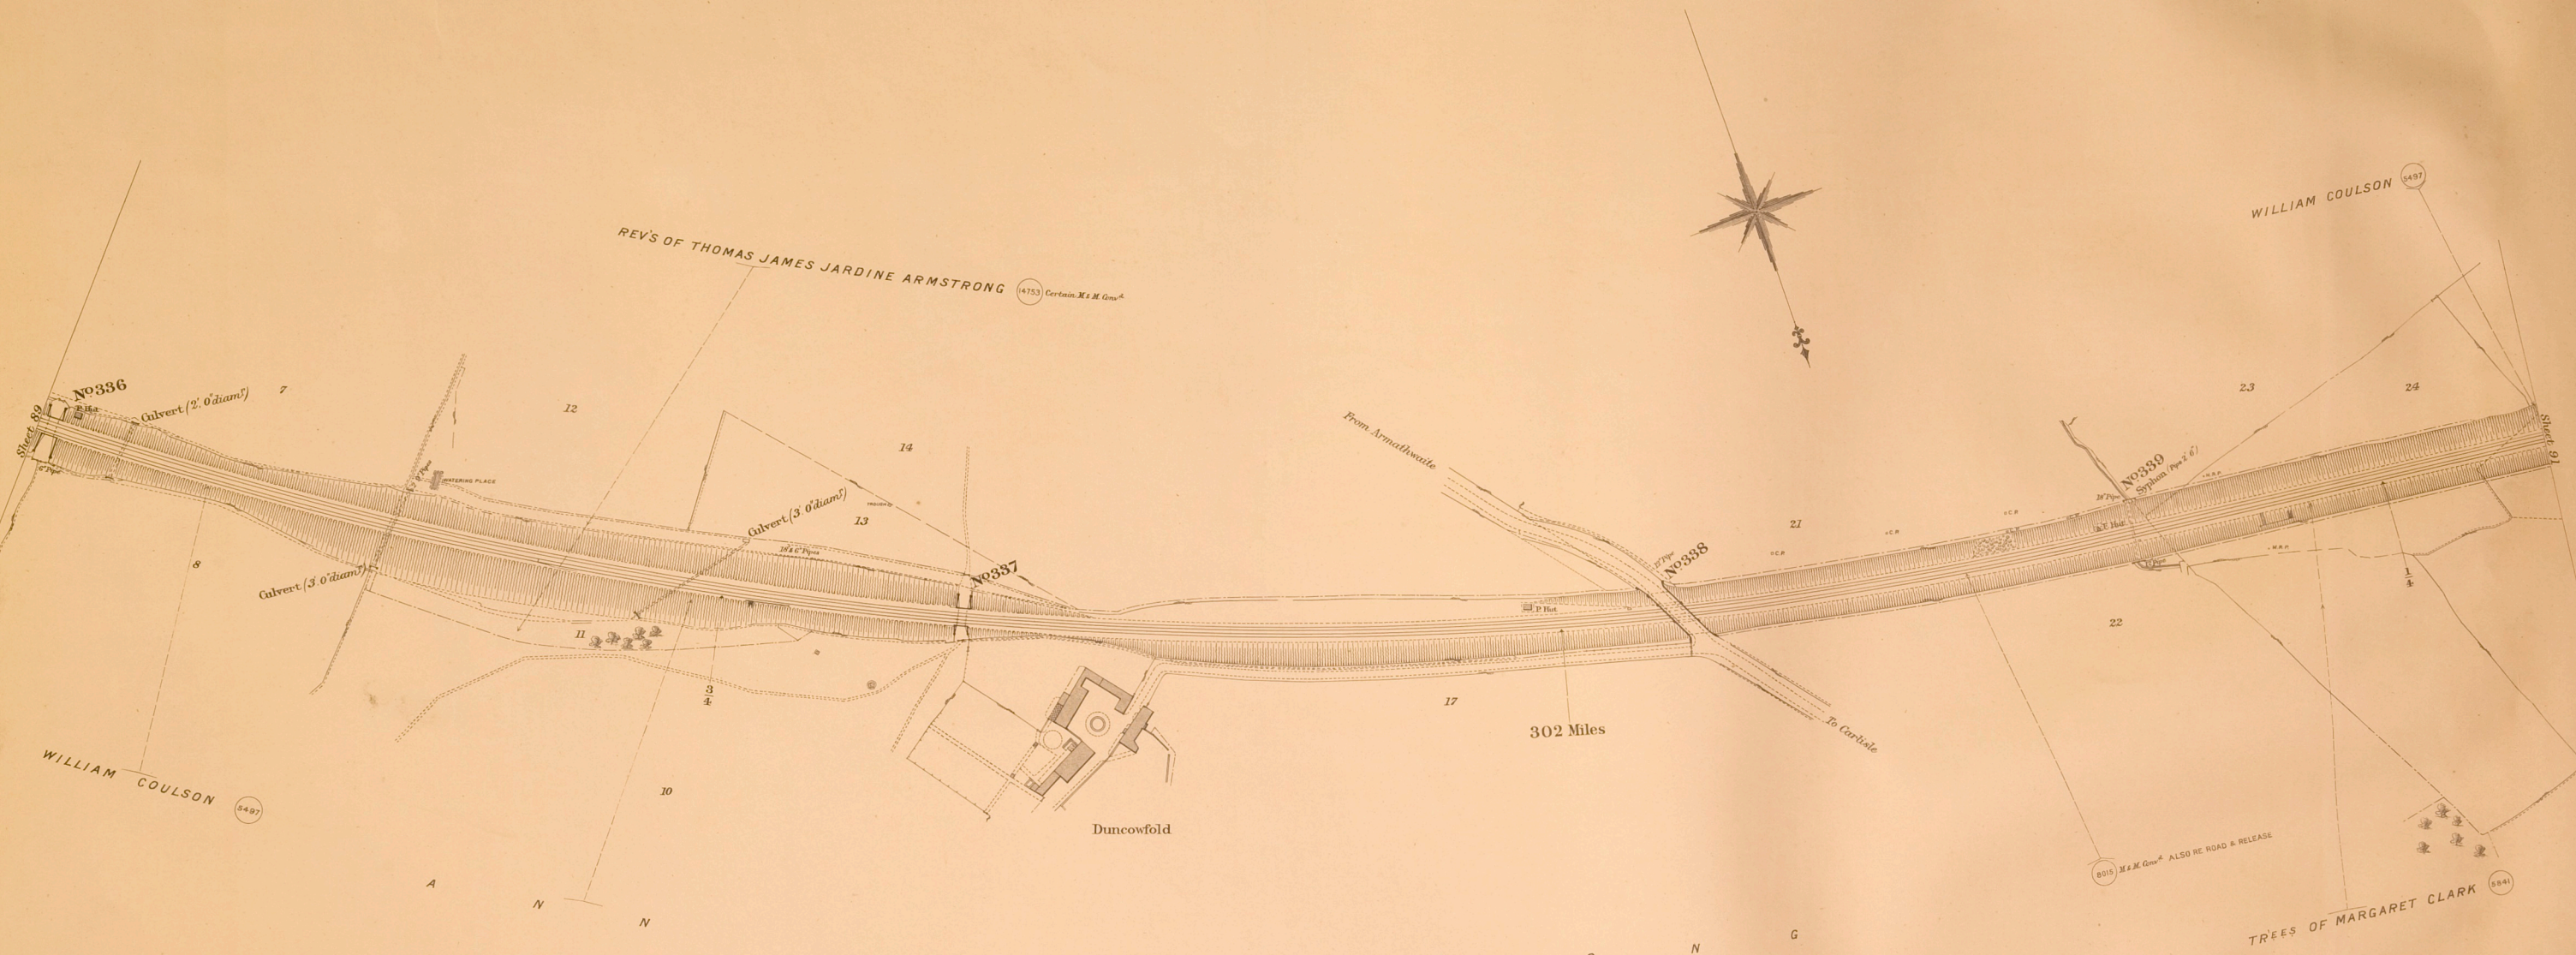

—Scale, 2 Chains to an Inch.—



F O R M E R L Y T O W N S H I P O F C O A T H I L L

[illegible]


Links 100 0 1 2 3 4 5 10 15 70 Chains

Feet 100 0 100 200 300 400 500 1000 1500 Feet


C O U N T Y O F C U M B E R L A N D

P A R I S H O F W E T H E R A L

F O R M E R L Y T O W N S H I P O F C U M W H I N T O N

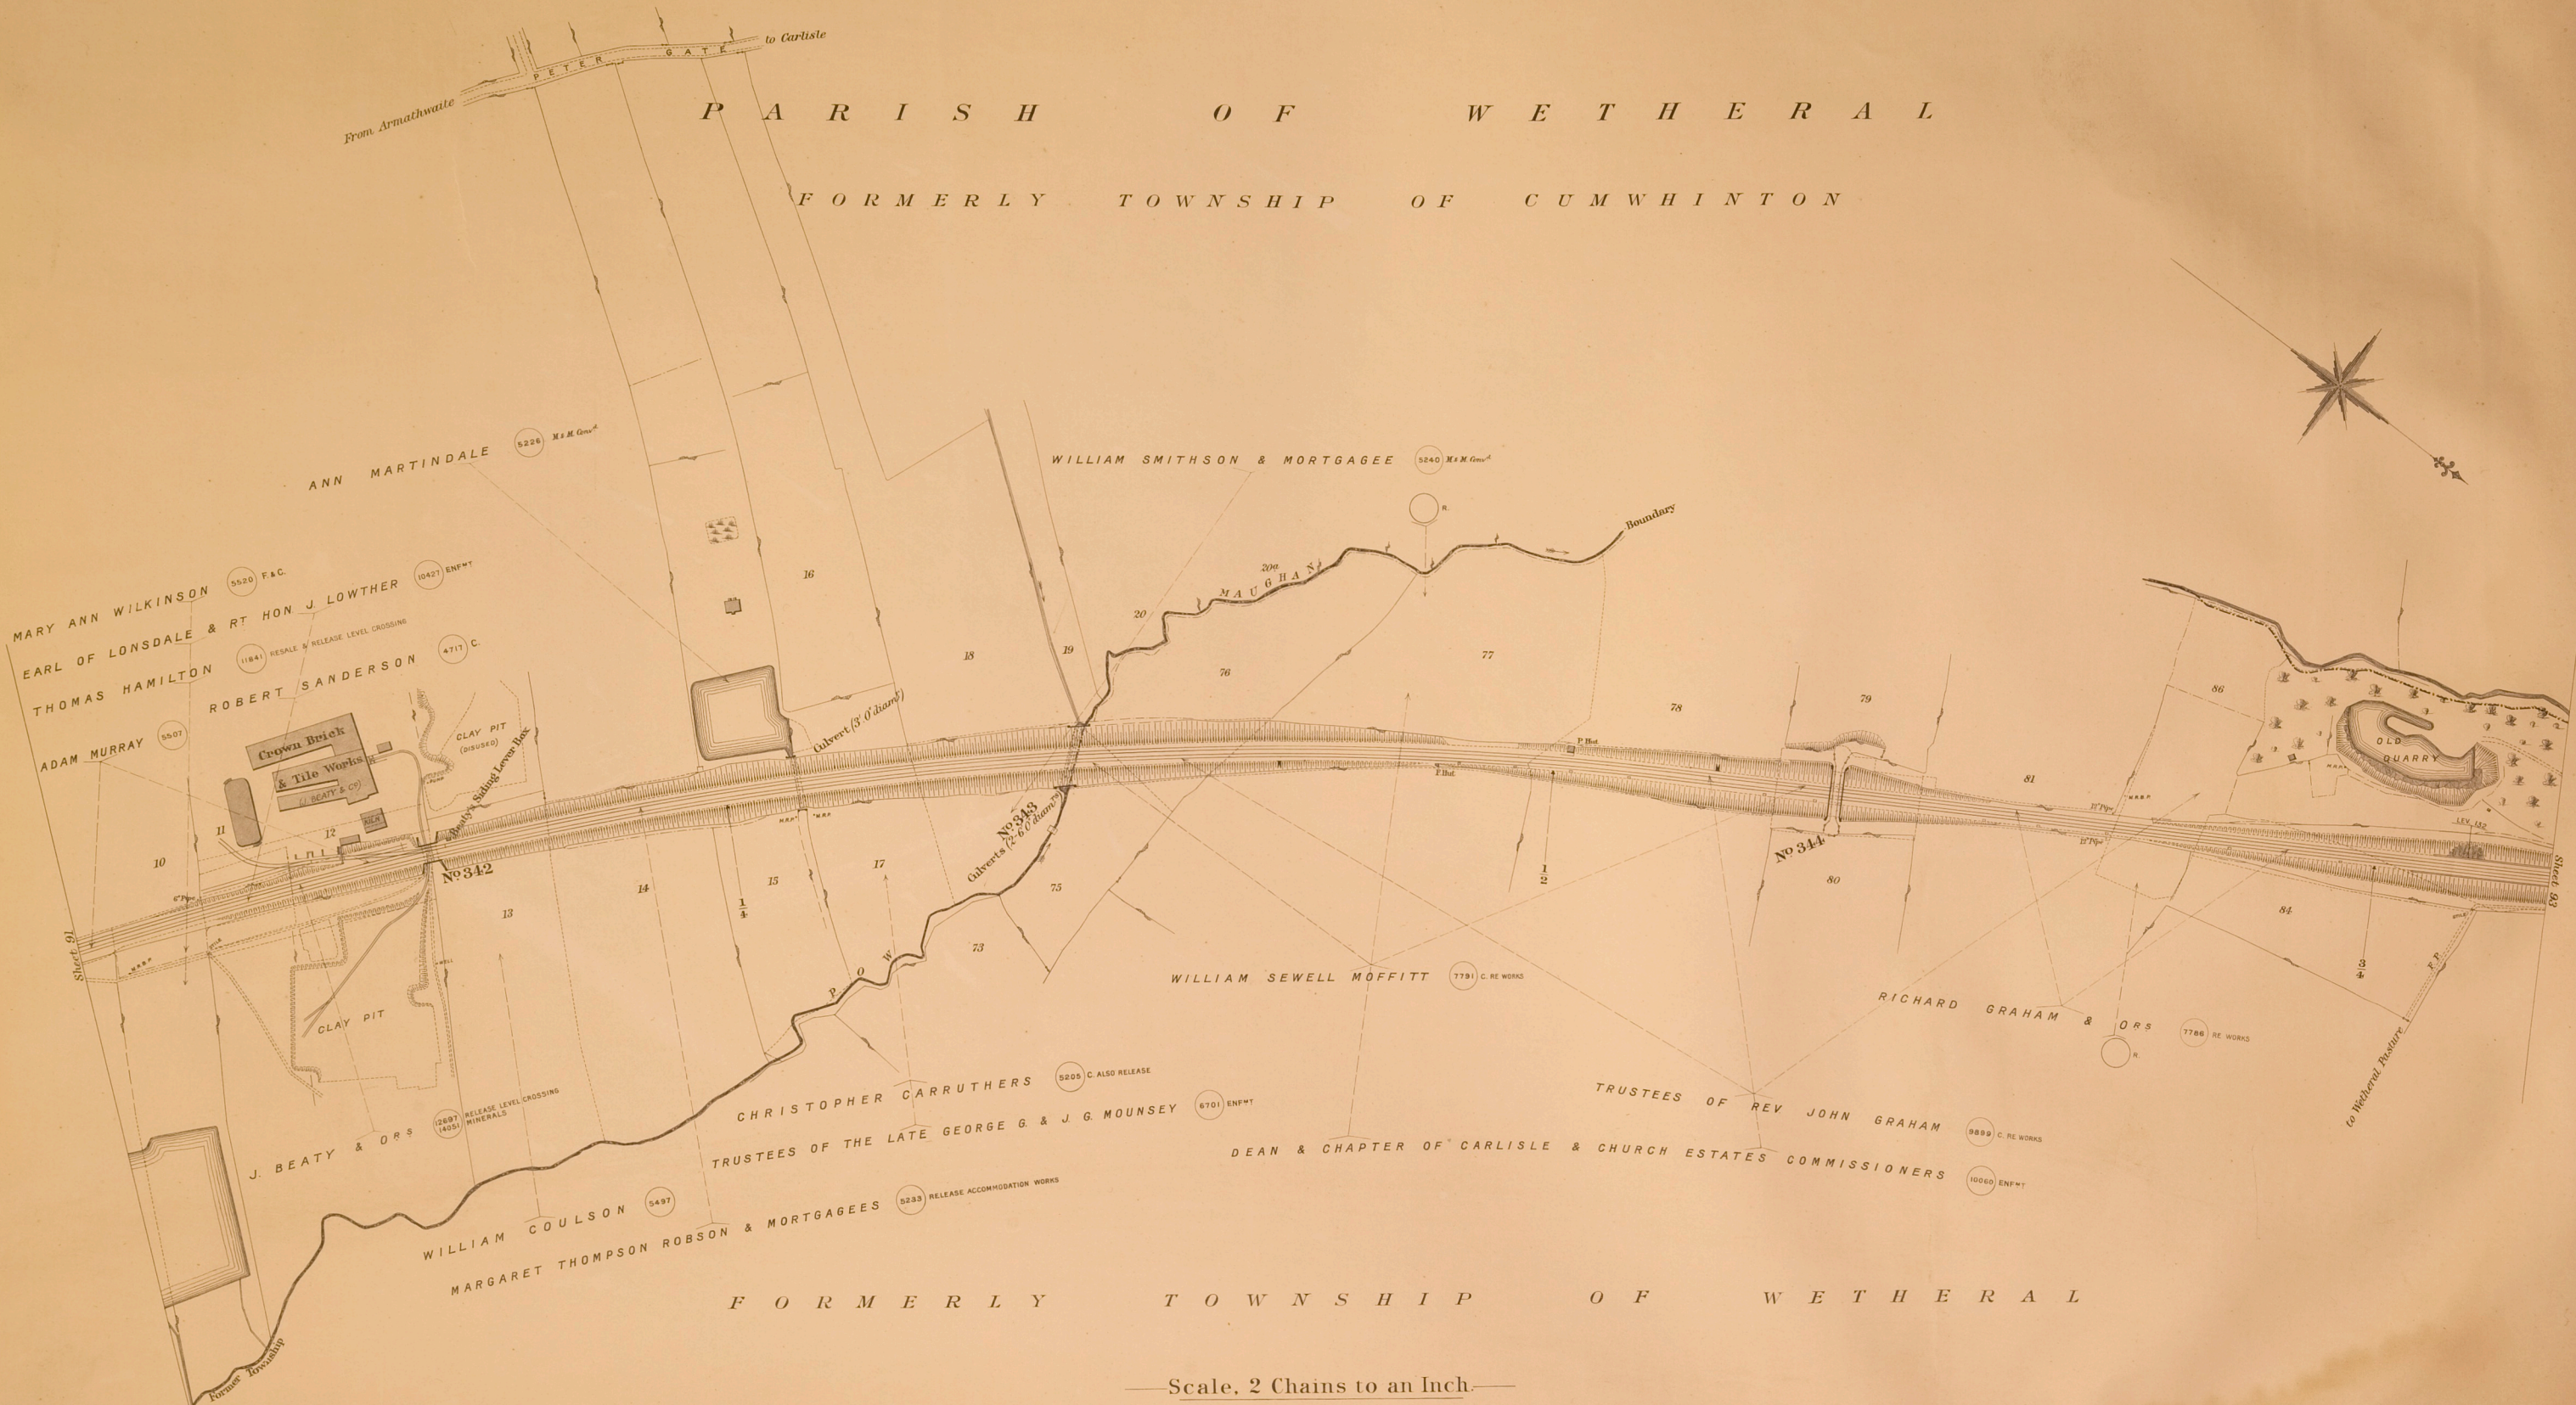


—Scale, 2 Chains to an Inch.—

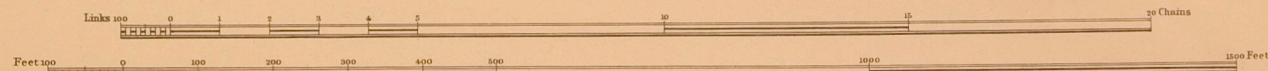

P A R I S H O F W E T H E R A L

F O R M E R L Y T O W N S H I P O F C U M W H I N T O N


—Scale, 2 Chains to an Inch.—

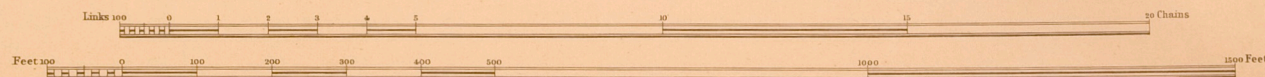


C O U N T Y O F C U M B E R L A N D

P A R I S H O F W E T H E R A L

F O R M E R L Y T O W N S H I P O F S C O T B Y

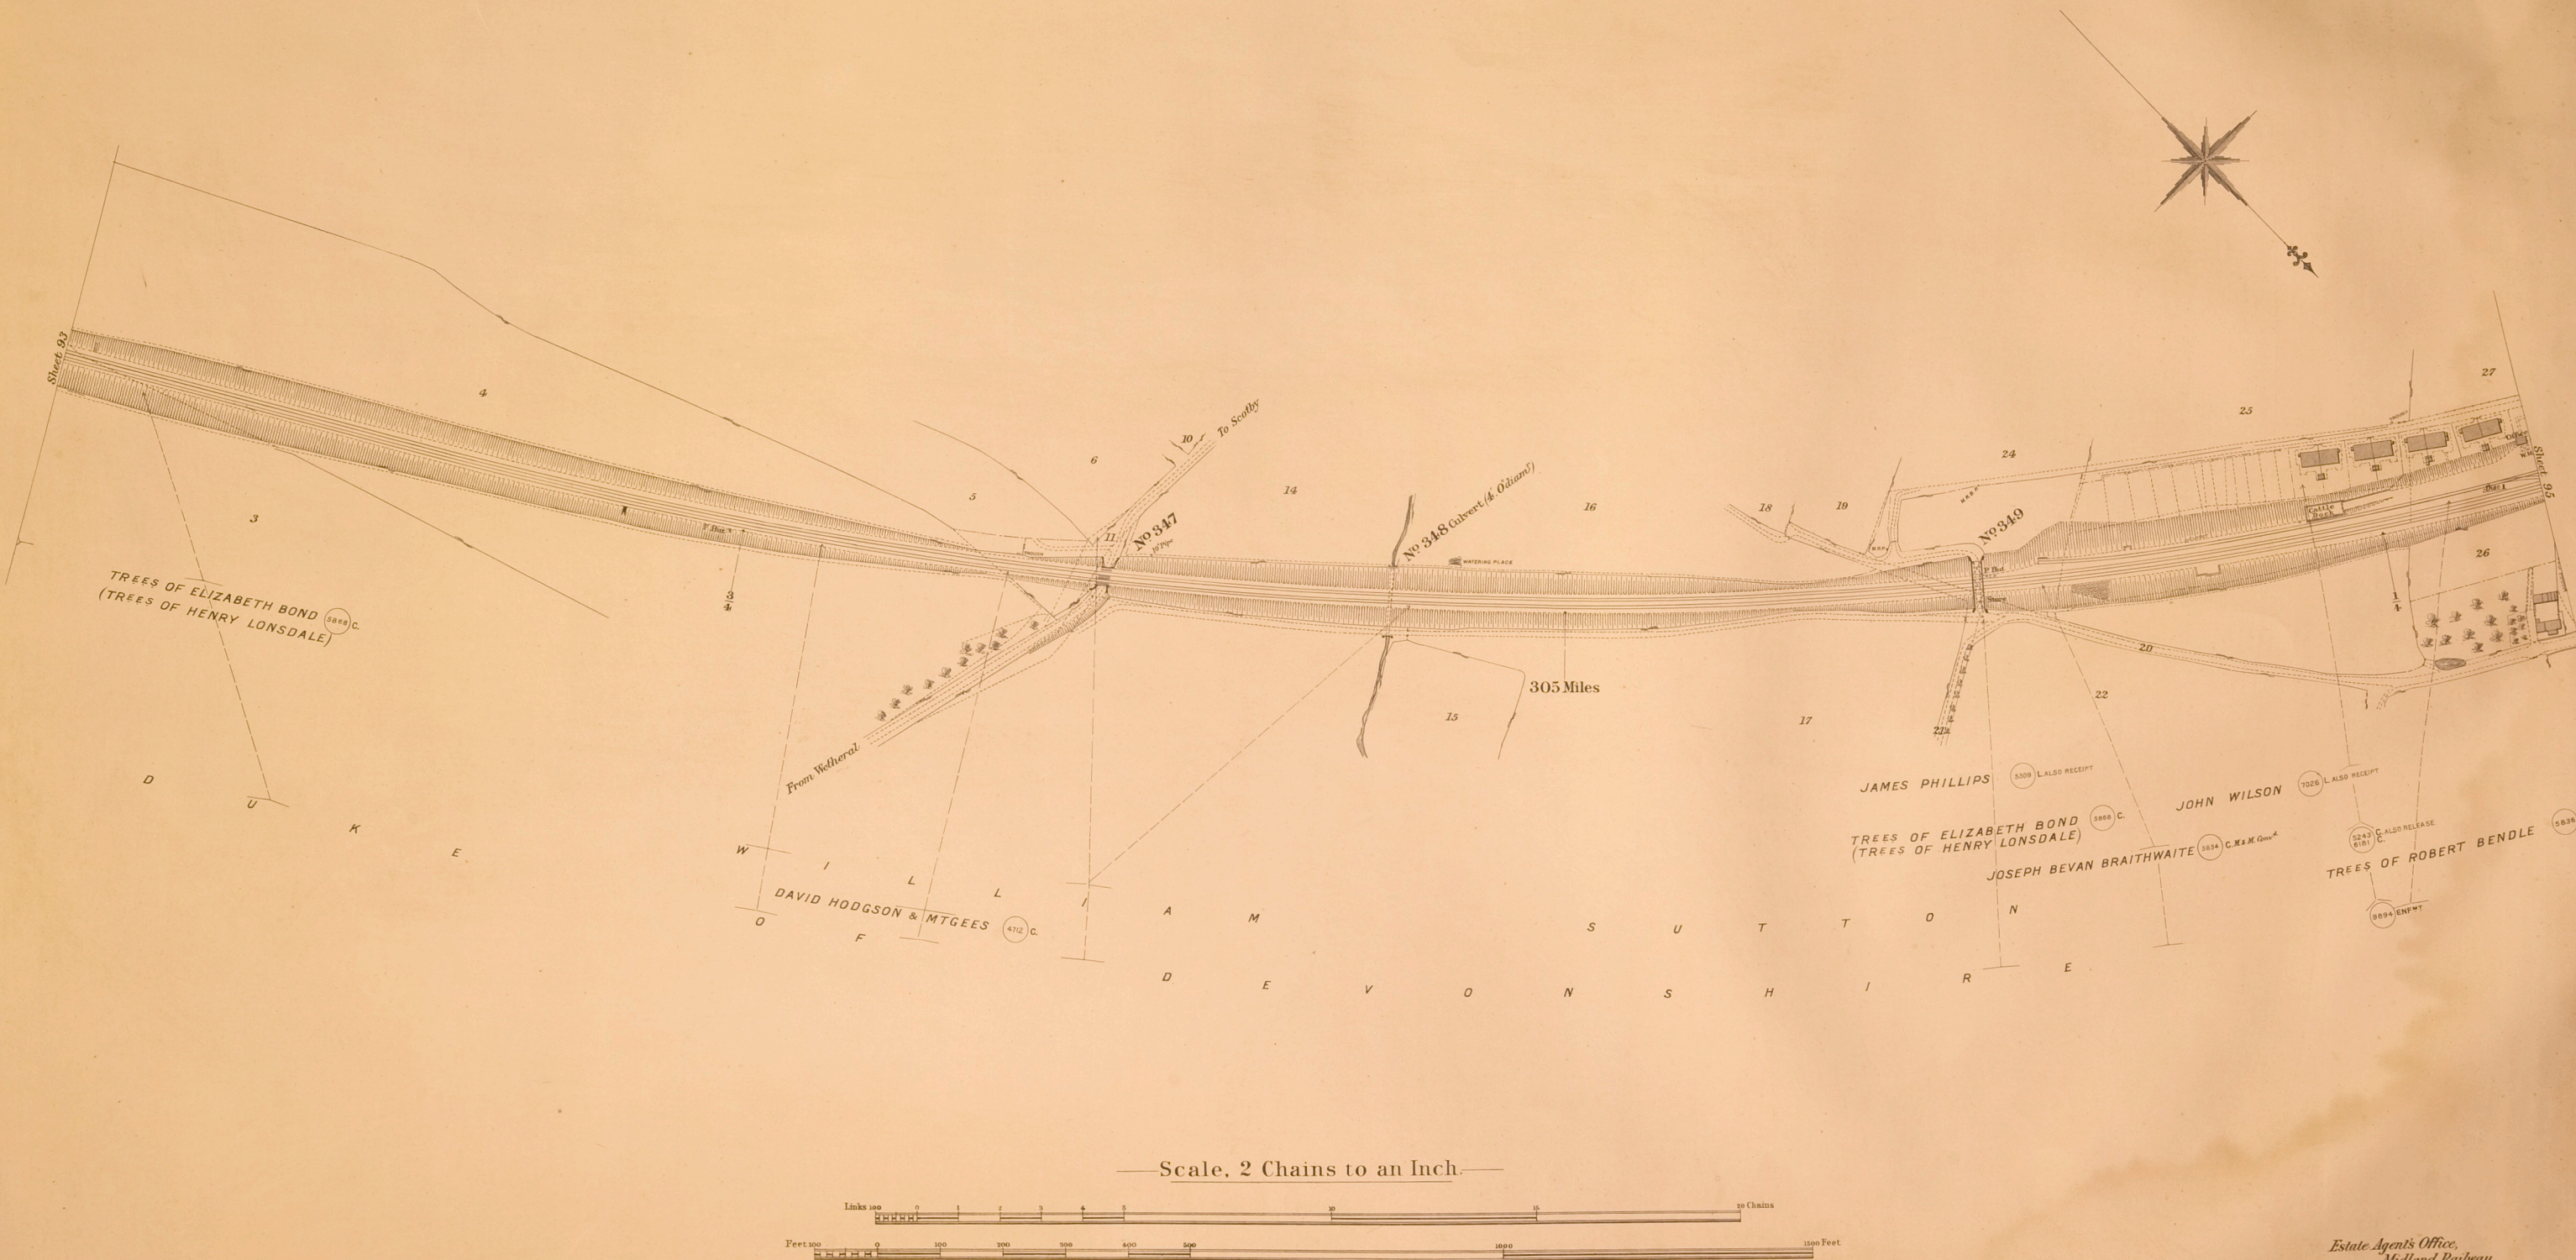

— Scale, 2 Chains to an Inch. —

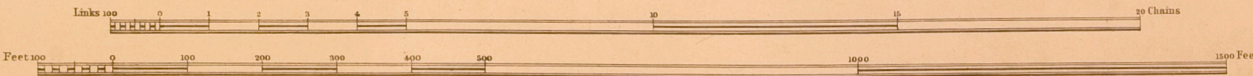


C O U N T Y O F C U M B E R L A N D


P A R I S H O F W E T H E R A L

F O R M E R L Y

T O W N S H I P O F S C O T B Y

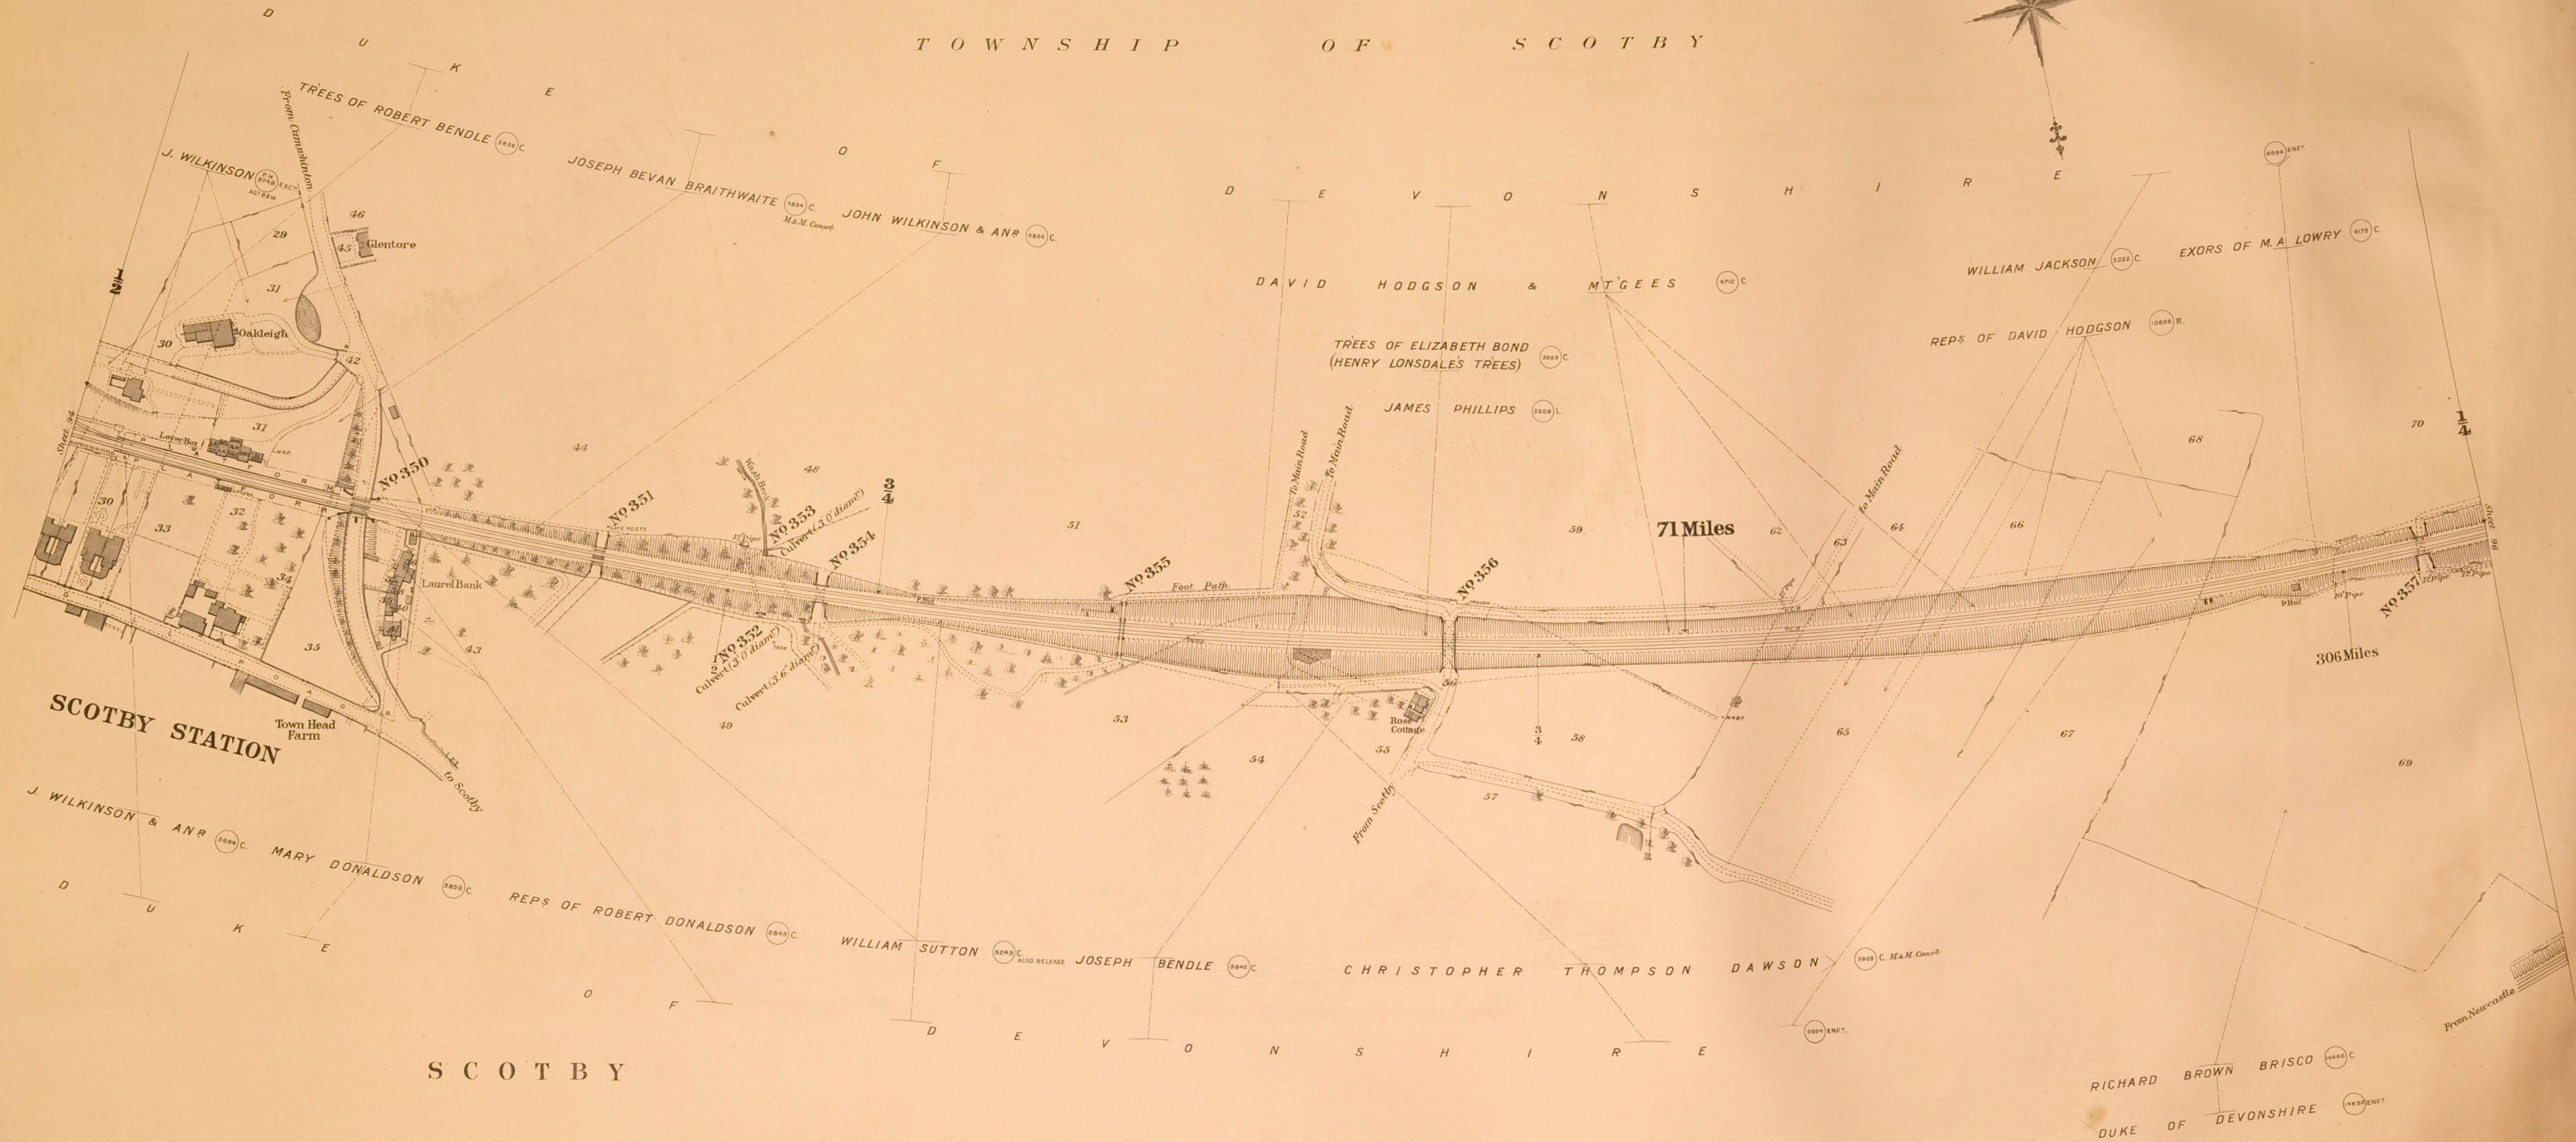


Scale, 2 Chains to an Inch.

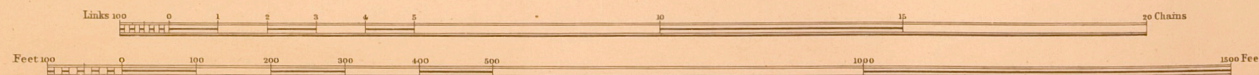

C O U N T Y O F C U M B E R L A N D

P A R I S H O F W E T H E R A L P A R I S H O F S T C U T H B E R T W I T H O U T

F O R M E R L Y T O W N S H I P O F S C O T B Y

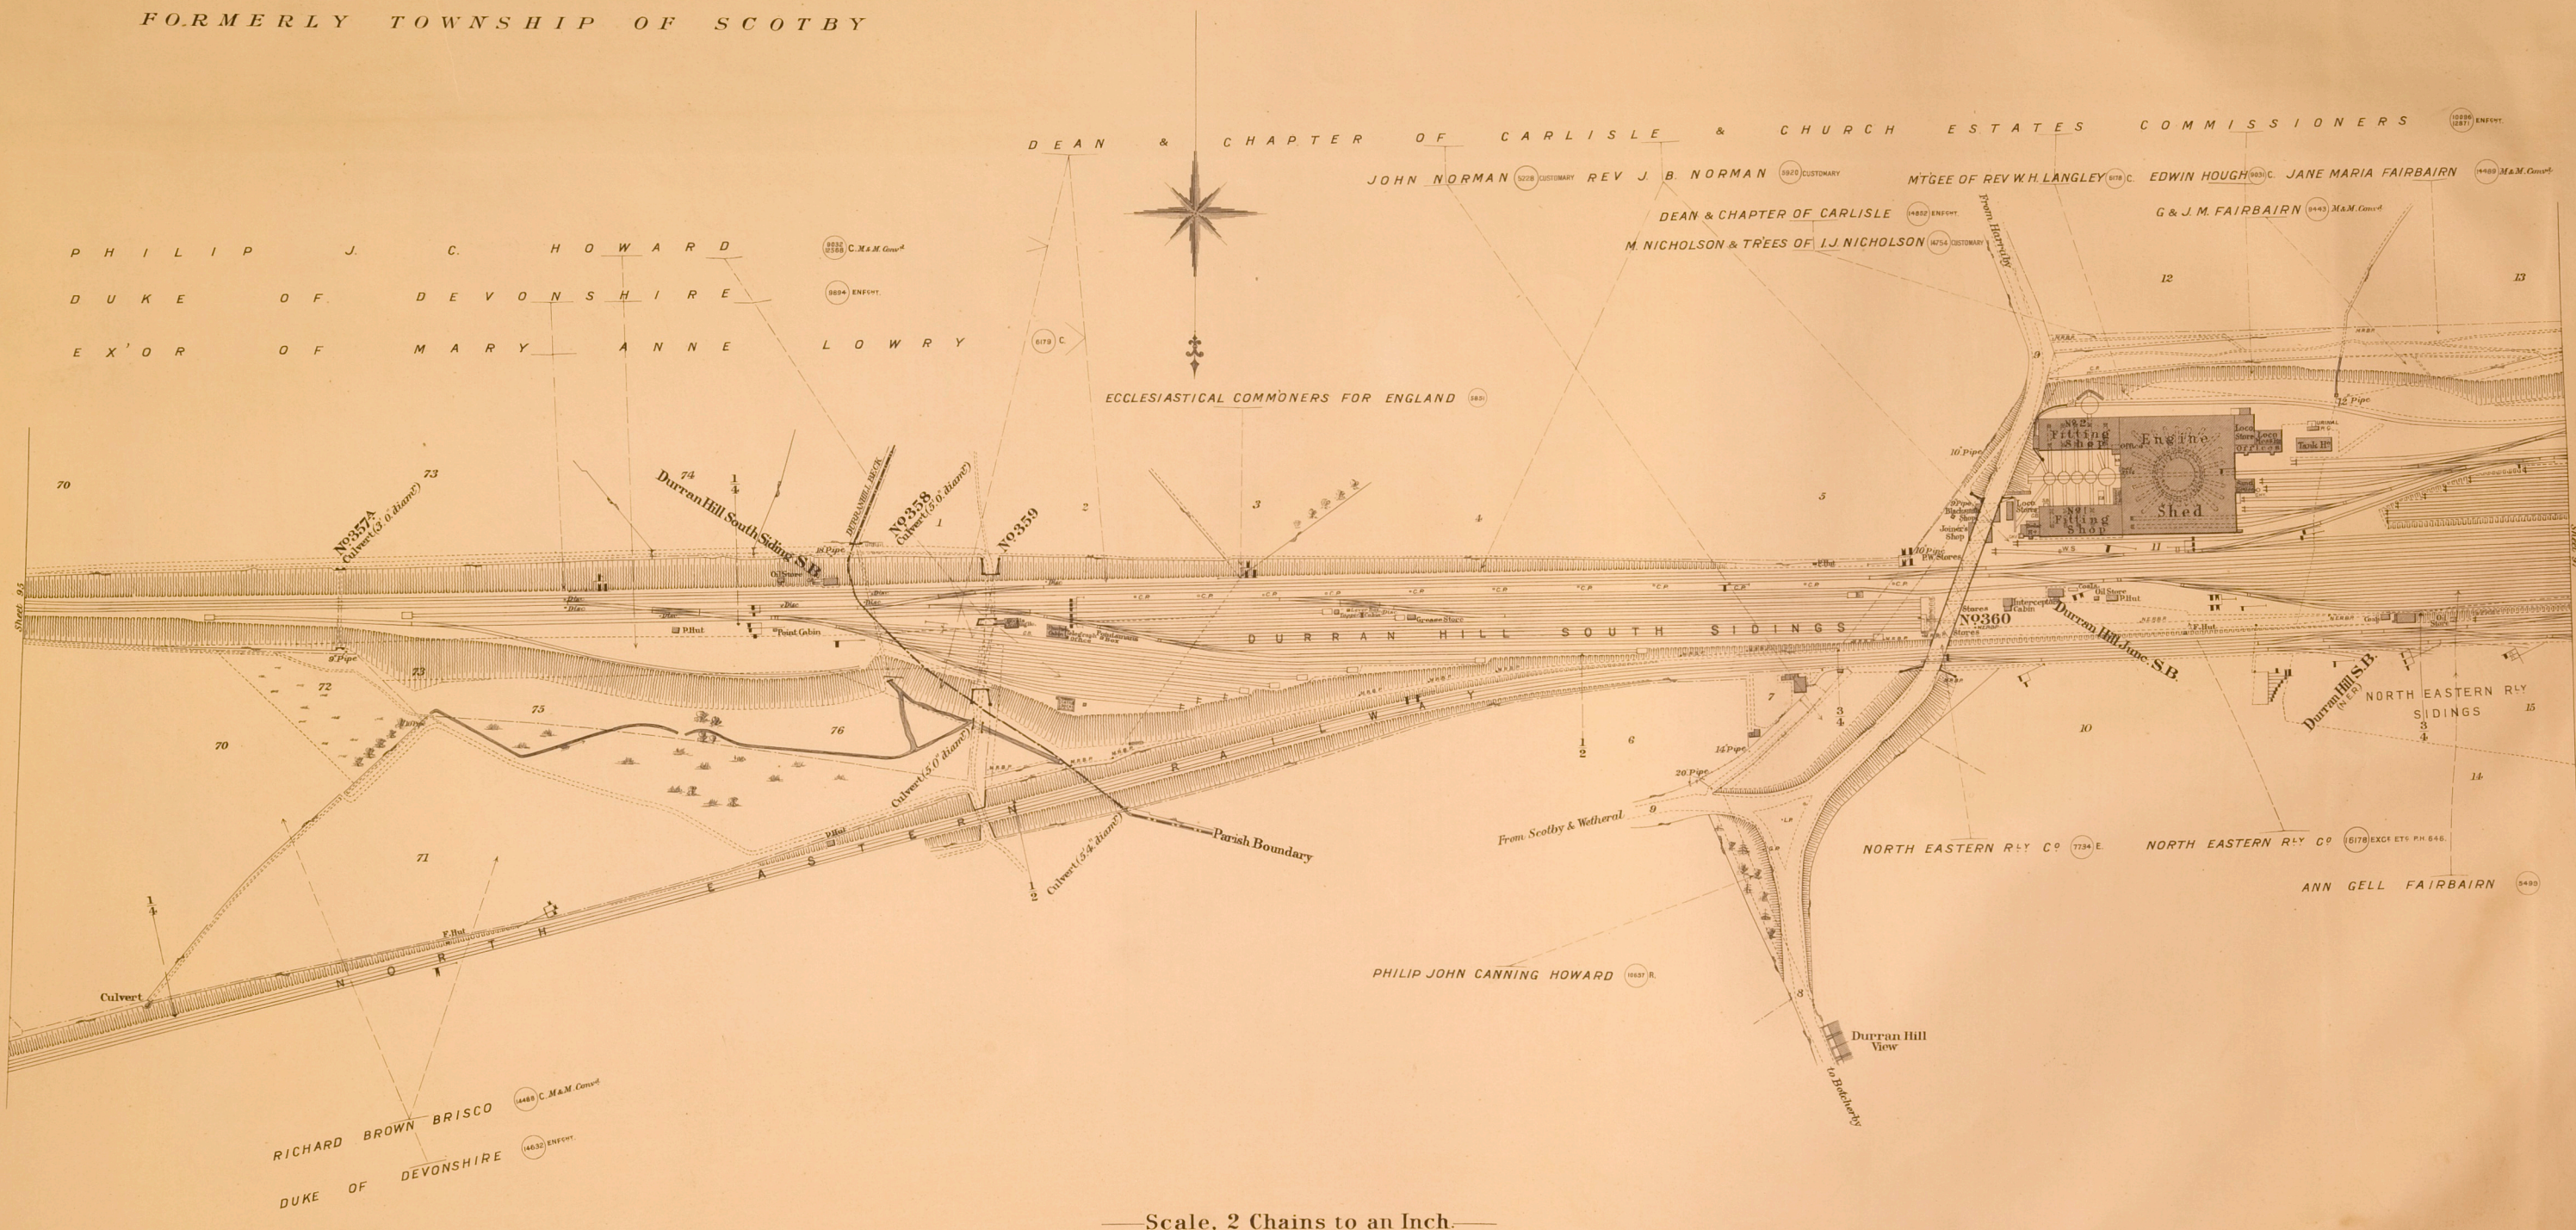

C O U N T Y O F C U M B E R L A N D

P A R I S H O F S T C U T H B E R T W I T H O U T

D E A N & C H A P T E R O F C A R L I S L E & C H U R C H E S T A T E S C O M M I S S I O N E R S

JOHN NORMAN 5228 CUSTOMARY MTCEE OF REV W.H. LANGLEY 6178 C. EDWIN HOUGH 9031 C.

EXOR OF MARY ANNE LOWRY 6179 CUSTOMARY

PHILIP J.C. HOWARD 9032 CUSTOMARY

RICHARD SOWERBY 5928 L. & RECEIPT

H A R R A B Y

PETTERIL BRIDGE
GOODS STATION

LONDON & NORTH WESTERN &
CALEDONIAN RLY CO'S
MAYOR, ALDERMEN & CITIZENS OF CARLISLE 10250


DEAN & CHAPTER OF CARLISLE 4852 ENFT

GEORGIANA & JANE MARIA FAIRBAIRN 9443 M.A.M. Conced

MARION NICHOLSON & TREES OF ISAAC J. NICHOLSON 4154 CUSTOMARY

JANE MARIA FAIRBAIRN 4489 M.A.M. Conced

ANN GELL FAIRBAIRN 5499

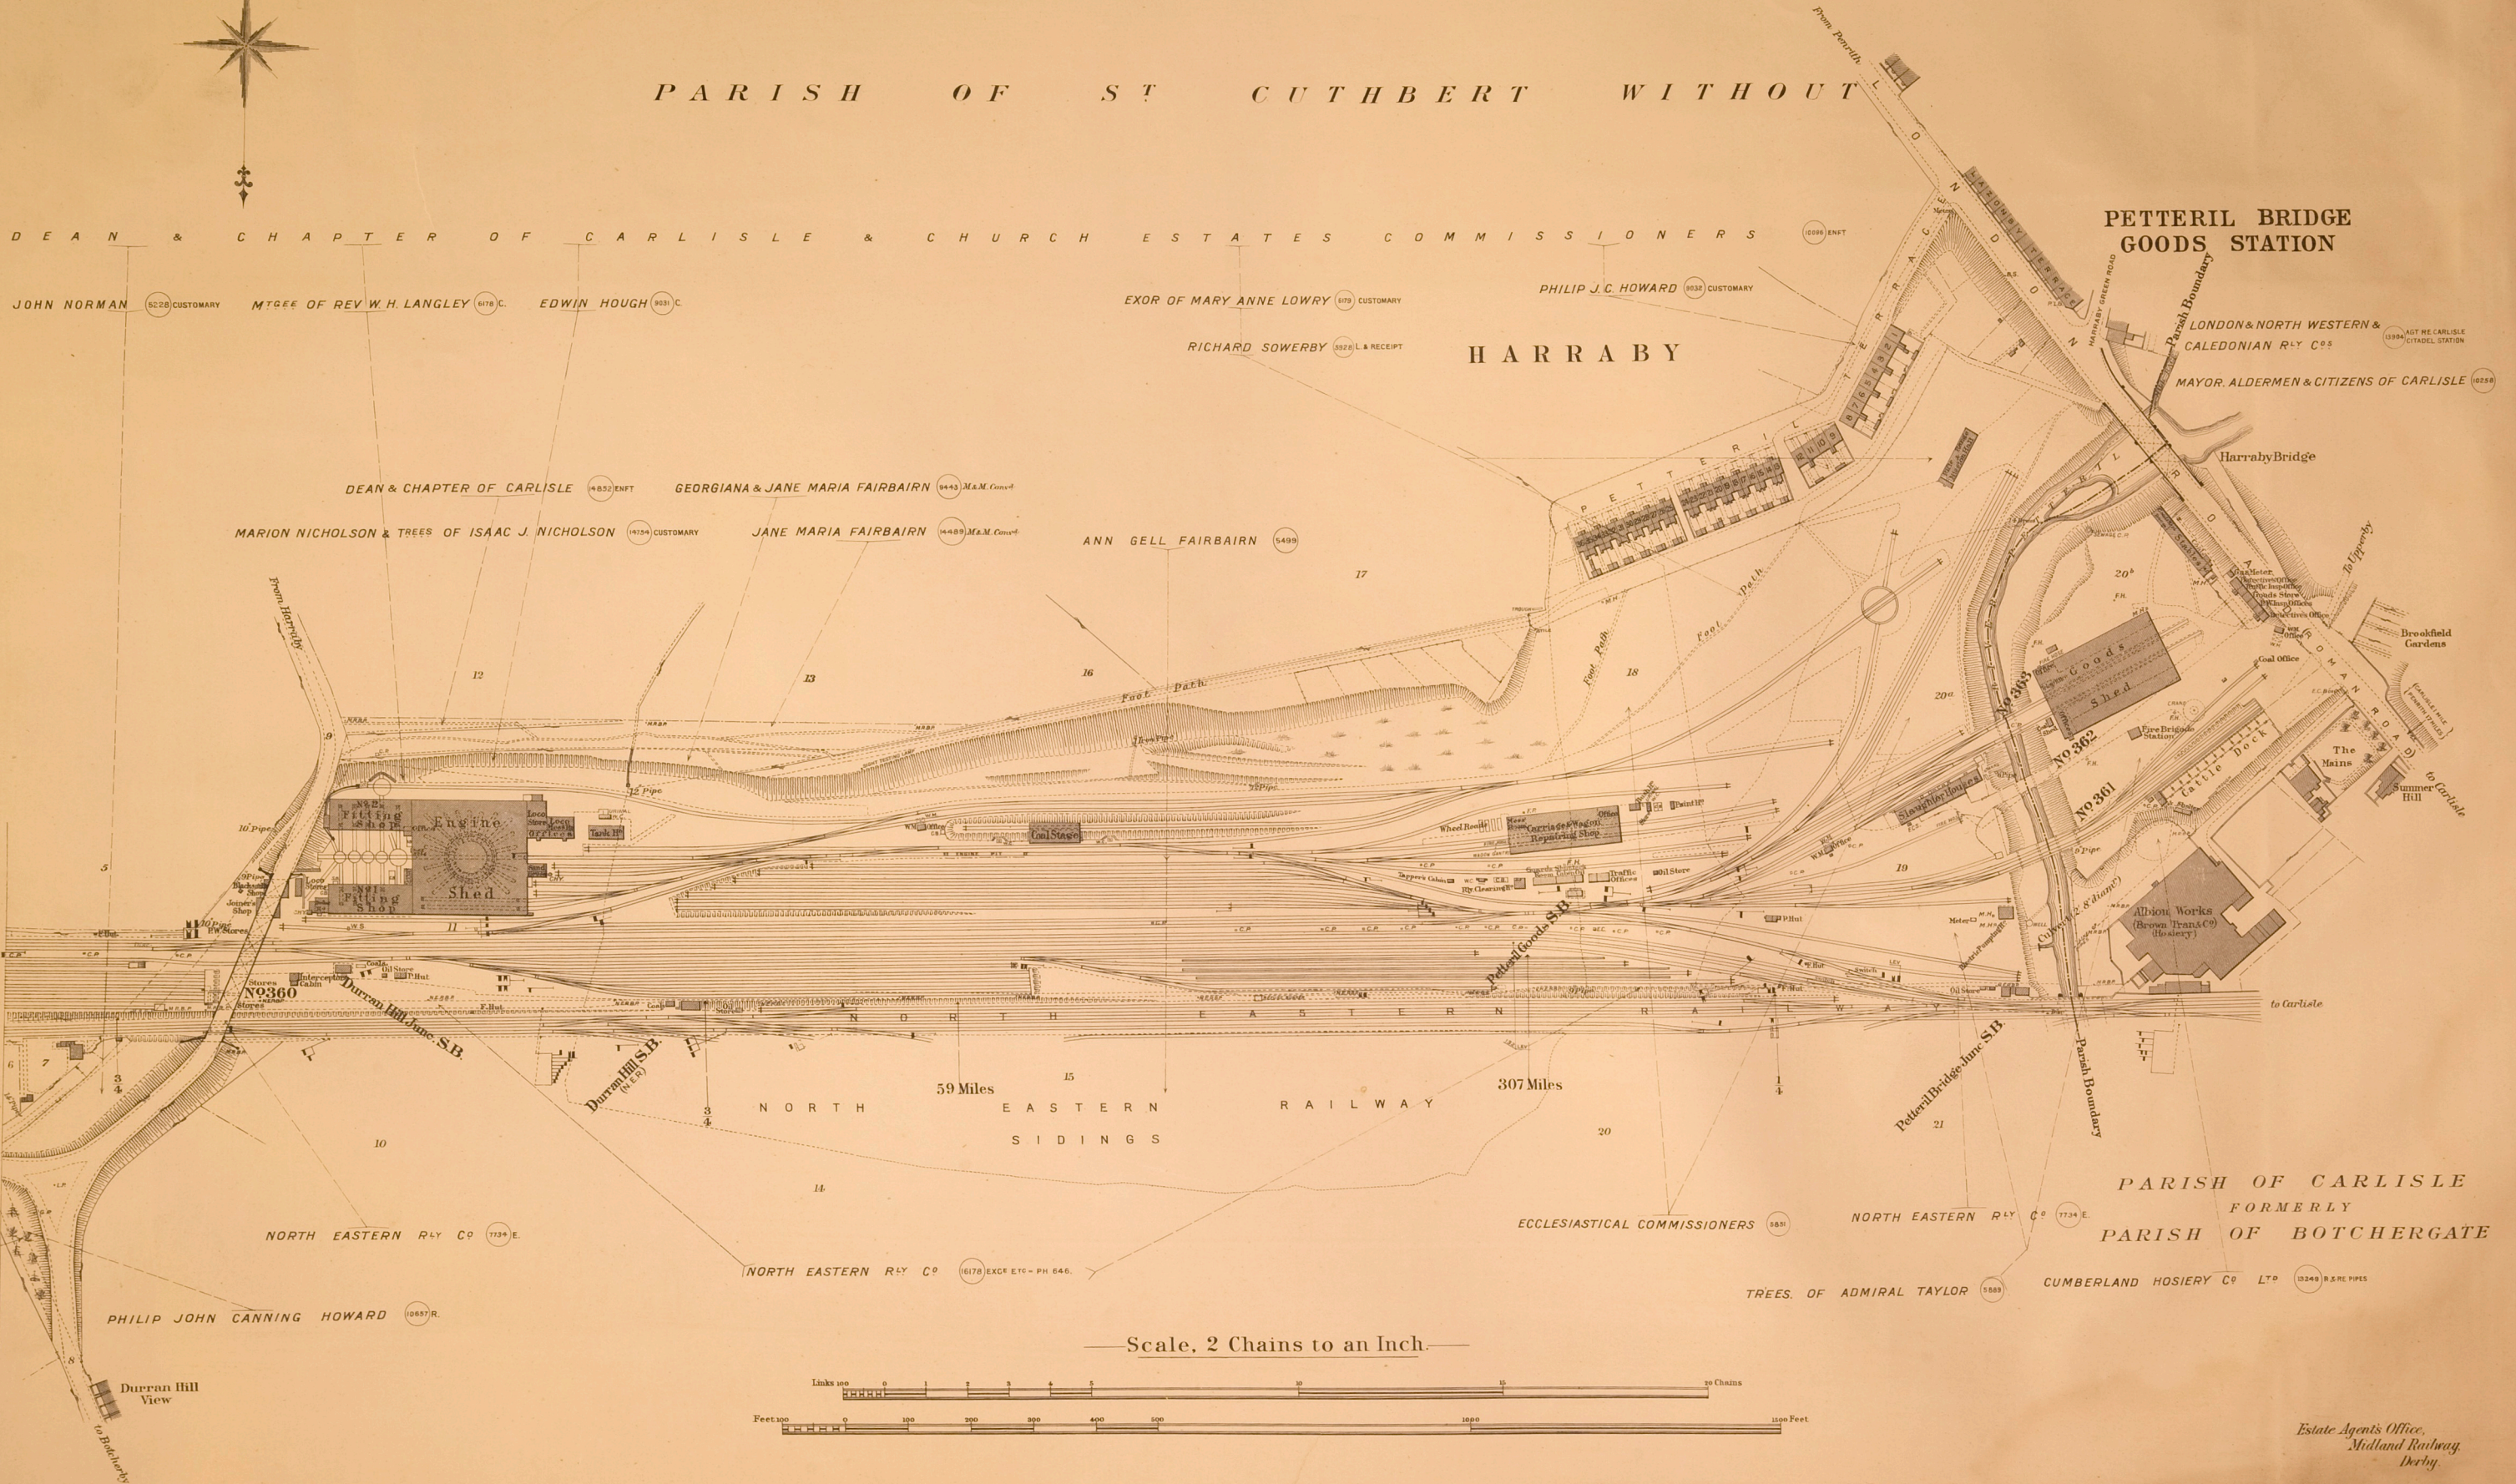

Scale, 2 Chains to an Inch.

