SHEET 33.

COUNTY OF STAFFORD

PARISH OF ALREWAS
TOWNSHIP OF ALREWAS FRADLEY & ORGREAVE
FORMERLY TOWNSHIP OF OAKLEY
HON. FULK GREVILLE HOWARD & MARY HIS WIFE & TRUSTEES
704
THE EARL OF LICHFIELD & VISCOUNT ANSON
2481
Parish & Township Boundary
From Birmingham
No. 107
L. & N. W. RY
23 Miles
Water Tank
P. Hut
W.C.
Engine Shed
17 Miles
WICHNOR VIADUCT
No. 44
3/4
1/4
1/2
B.P.
B.S.
F. Hut
480 427
360 480
Sheet 32
Sheet 34
No. 46
No. 45
Culvert (6' 3" diamr.)
Culverts (2' 0" diamr.)
Culvert (6' 0" diamr.)
Culvert (6' 0" diamr.)
RIVER
TAME
RIVER TRENT
Liable to Floods
Parish & Township Boundary
Stretton's Level Crossing
JOHN LEVETT
723
PARISH OF CROXALL
TOWNSHIP OF CROXALL
PARISH OF TATENHILL
TOWNSHIP OF WICHNOR
27
2
3
4
5
6
7
Links 100 0 1 2 3 4 5 10 15 20 Chains
Feet 100 0 100 200 300 400 500 1000 1500 Feet

Scale, 2 Chains to an Inch.

Estate Agent's Of
Midlan

COUNTY OF STAFFORD

PARISH OF TATENHILL

TOWNSHIP OF WICHNOR
TOWNSHIP OF BARTON-UNDER-NEEDWOOD
For agreed boundary between M.R. & L & N.W. R. C^os
See Plan 5869 P.H. 96
WICHNOR SIDINGS
Wichnor Siding S.B.
Wichnor Sdgs S.B.
Wichnor South S.B.
P.Hut
GAUGE
B.S.
Disc
WELL
Sheet 33
1/2
1/4
3/4
No. 108
No. 43
No. 42
No. 41
427 570
16 Miles
To Barton
Wichnor Junc. S.B.
CATHOLME LANE
Wichnor Jc. Down Homes
Sheet 35
1
2
5
6
7
8
6
8
9
10
12
13
14
16
17
18
19
20
21
22
23
JOHN LEVETT 723
Wm STYCH AND HIS MORTGEE 785
SIR GEORGE LEWIS WILMOT HORTON BART. AND OTHERS 10075
Township Boundary
THEO. LEVETT 9745
Links 100 0 1 2 3 4 5 10 15 20 Chains
Feet 100 0 100 200 300 400 500 1000 1500 Feet

Scale, 2 Chains to an Inch.

Estate Agent's Office,
Midland Railway,
Derby.

COUNTY OF STAFFORD

PARISH OF TATENHILL

TOWNSHIP OF BARTON UNDER NEEDWOOD

Sheet 34.
3/4
24
25
27
29
3
4
11
570 1117
1/2
9
12
13
28
30
26
Culvert (2'·0" diam.r)
Barton Mill Level Crossing
Culvert (2'·6" diam.r)
Culvert (2'·6" diam.r)
Culvert (3'·0" diam.r)
Pump
P. Hut
P. Hut
1320
Wichnor Jc Down distant
35
Wm. STYCH & WIFE & MORTGEE
759
Barton Mill
(Flour)
THOMAS WEBB AND OTHERS
770
County Boundary
RIVER TAME
SIR GEORGE LEWIS WILMOT HORTON BART. AND OTHERS
10075
37
Culvert (2'·0" diam.r)
1/4
LNWR
P. Hut
Barton & Walton Up Distant
Proposed posn. Wichnor Jc Dn Distant
1250
13
33
21
38
42
Culvert (3'·0" diam.r)
40
Fatholme Farm
44
23
1117 1509
Pipe (1'·0" diam.r)
24
Fatholme Level Crossing
43
25
45
15 Miles
Sheet 36.

Scale, 2 Chains to an Inch.

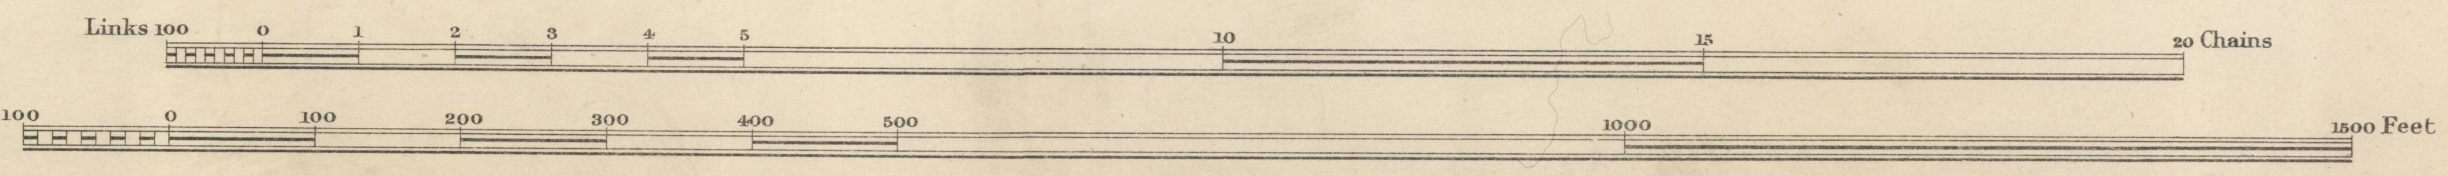
Links 100
0
1
2
3
4
5
10
15
20 Chains
Feet 100
0
100
200
300
400
500
1000
1500 Feet

Estate Agent's Office,
Midland Railway,
Derby.

COUNTY OF STAFFORD

PARISH OF TATENHILL

TOWNSHIP OF BARTON UNDER NEEDWOOD

Sold to Barton & Walton Gas Cº
See P.H. 207
Barton Gas Works
THOMAS ROBINSON & ANOTHER 744
SIR JOHN HARDY & REGINALD HARDY 5517
From Barton under Needwood
Wm MOUSLEY AND WIFE 729
GEORGE DISBROWE AND OTHERS 2562
(Copyhold)
Culvert (3·0 diamr)
Culvert (3·0 diamr)
Culvert (2·6 diamr)
JOHN HARDY ESQ. 5672
59a
BARTON & WALTON STATION
Office
Office
W.M.
Stable
Stable
Goods Shed
P. Hut
Disc
PLATFORM
PLATFORM
W.R.
68
68a
63
Holts Level Crossing
28
Foot Path
1/4
15 Miles
47
26
49
Sheet 35
Sheet 37
Daddles Level Crossing
27
48
Hardy's Level Crossing
52
3/4
Culvert (6·0 diamr)
Nº 40
54
58
Barton & Walton Station S.B.
59
1/2
61
62
63a
Fish Pond
32
67
65
55
Boat House
Boat House
Foot Bridge
Culvert (6·0 diamr)
Culvert (4·6 diamr)
To Walton
ELIZABETH L. MORRIS MOUSLEY & OTHERS 11944
CHARLOTTE ANN ALBINIA DISBROWE 8282
(Copyhold)
GEO. DISBROWE & OTHERS 2562
JOHN ROBINSON 746
THOMAS ROBINSON 2500
THOMAS FREER AND OTHERS 733 5667
CHAS. ARKWRIGHT 667

Scale, 2 Chains to an Inch.

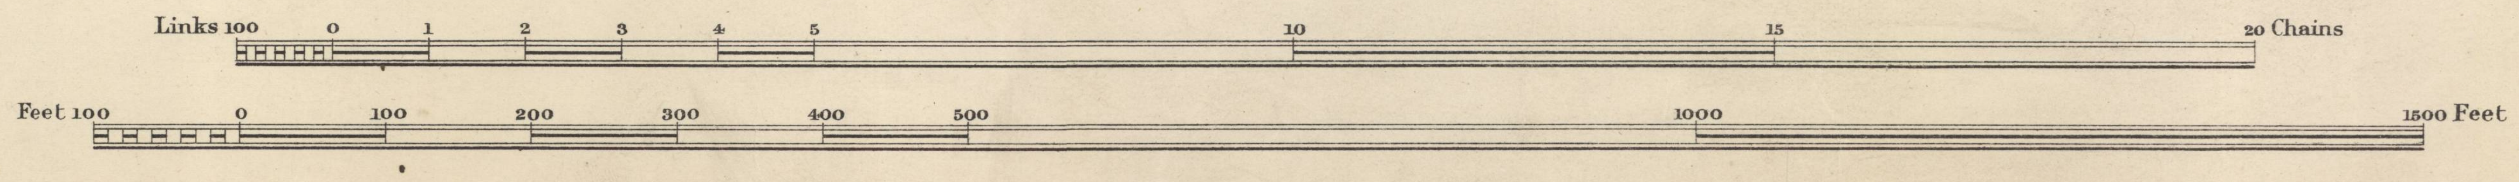
Links 100
0
1
2
3
4
5
10
15
20 Chains
Feet 100
0
100
200
300
400
500
1000
1500 Feet

*Estate Agent's Office,
Midland Railway,
Derby.*

COUNTY OF STAFFORD

PARISH OF TATENHILL

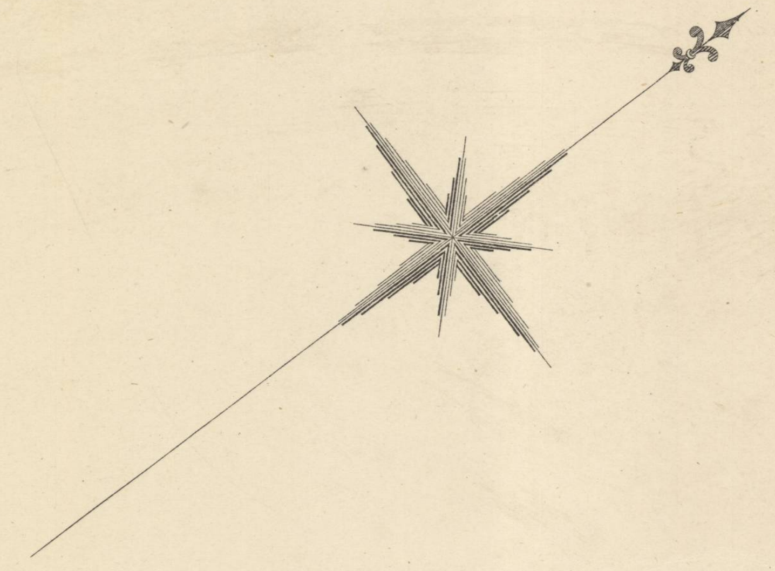

TOWNSHIP OF BARTON UNDER NEEDWOOD
TOWNSHIP OF DUNSTALL
SIR JOHN HARDY AND REGINALD HARDY
8917
69
29
70
30
73
31
1/4
Sheet 36
32a
33
70
34
71
14 Miles
F. Hut
71a
Level Crossing No. 39
Township
Signal Stay
Culvert (8' 0" diam.r)
Tucklesholme Farm
Boundary
76
1
P. Hut
6
79
3/4
84
2
85
3
86
Boundary
1/2
Sheet 38
83
5
Warren's Level Crossing
4
Township
88
Culvert (2' 0" diam.r)
RICHARD AND WILLIAM RICHARD HOLLAND AND OTHERS
2577
EDWARD WARREN
769
THE TRUSTEES OF THOMAS WARREN
9320
TOWNSHIP OF TATENHILL
(DETACHED No. 3)

Scale, 2 Chains to an Inch.

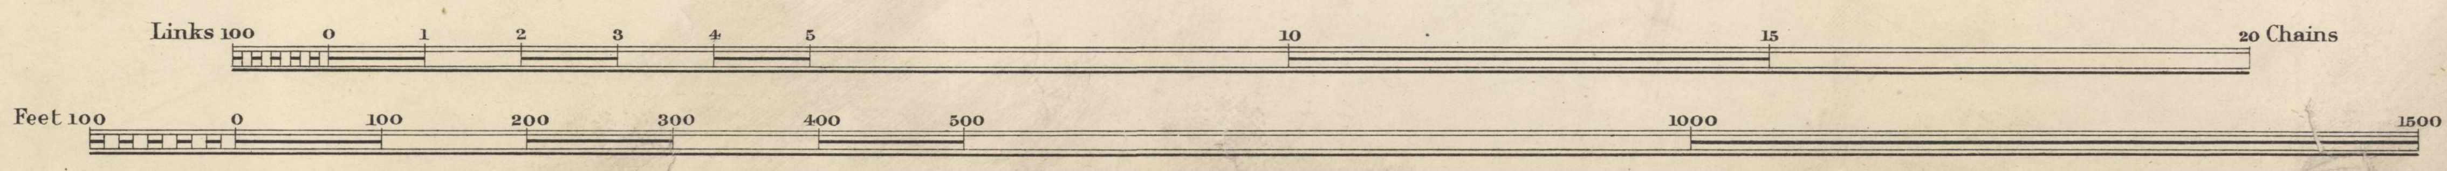
Links 100
0
1
2
3
4
5
10
15
20 Chains
Feet 100
0
100
200
300
400
500
1000
1500 Feet

Estate Agent's Office,
Midland Railway,
Derby.

SHEET 38.

COUNTY OF STAFFORD

PARISH OF BRANSTON
FORMERLY
PARISH OF BURTON—UPON—TRENT

PARISH OF TATENHILL
Sheet 37
1/2
91
89
Boundary
Parish
No 38 Culvert (6.0 diam)
L.C.
Oil Store
C.B.
Dunstall S.B.
LEV.
1/4
3123
746
10040
764
Culverts (5.0 diam) No 37A
13 Miles
L.C.
No 37
Foot Path
From Walton-on-Trent
3/4
RIVER TRENT
County & Parish Boundary

COUNTY OF DERBY

PARISH OF DRAKELOW

Scale, 2 Chains to an Inch.

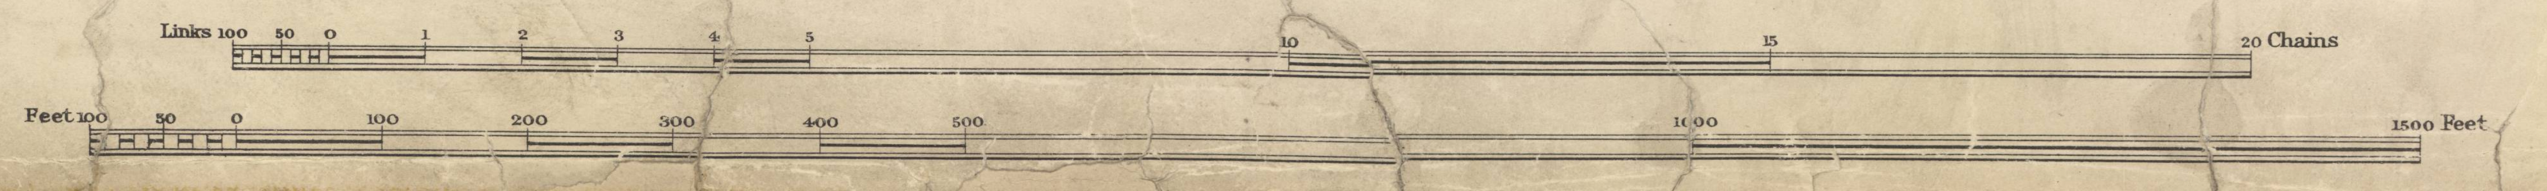

Links 100 50 0 1 2 3 4 5 10 15 20 Chains
Feet 100 50 0 100 200 300 400 500 1000 1500 Feet

SURVEYED January 1923.
Estate Agent's Office,

COUNTY OF STAFFORD

PARISH OF BRANSTON

FORMERLY

PARISH OF BURTON-UPON-TRENT

BRANSTON STATION
To Branston
From Lichfield
School
Vicarage
Cottages
LEV. 1320
L.C.
Culvert (2.0 diam.)
No 36
No 35
PLATFORM
PLATFORM
Coal House
Urinal W.C. L.W.R. G.W.R.
M.R.B.P.
Culvert (6.0 diam.)
Boat House
RIVER TRENT
County & Parish Boundary
Disc
Branston Junction S.B.
P. Hut
Oil Store
Water Tank
Wheel Examiners Cabin
W. CRANE
W. COL.
12 Miles
Sheet 38.
Sheet 40.
3/4
1/2
1/4
10040
764
14795
2411
6719
Trentleigh
To Burton-upon-Trent
Jam & Pickle Factory
(CROSSE & BLACKWELL)
COUNTY OF DERBY
PARISH OF DRAKELOW

Scale, 2 Chains to an Inch.

Links 100 50 0 1 2 3 4 5 10 15 20 Chains

Feet 100 50 0 100 200 300 400 500 1000 1500 Feet

SURVEYED Oct. 1922.

Estate Agent's Office,
Midland Railway,
Derby.

10p

Sheet 40.

COUNTY OF STAFFORD

PARISH OF BRANSTON
FORMERLY
PARISH OF BURTON—UPON—TRENT

COUNTY BOROUGH OF BURTON—UPON—TRENT
PARISH OF BURTON—UPON—TRENT
FORMERLY PARISH OF BURTON EXTRA

TREES OF EARL OF UXBRIDGE
MARQUESS OF ANGLESEY & ORS
14795 Certain M. & M. Gmo.
764
MARQUESS OF ANGLESEY & T. CHAPMAN
5661 M. & M. Gmo. P.H. 3713
ALLOTMENTS
Bean's Covert
CRICKET PITCH
Ordish's Covert
RECREATION GROUND
Pavilion
Offices
Coal Shed
Engine Sheds
Store
Office
P. Hut
Mess Room
12 Miles
LINE OF ELECTRIC CABLE
3/4
1/2
1/4
Branston Sidings No. 1 S.B.
Branston Sidings No. 2 S.B.
Culvert (3' 0" diam.)
Sheet 39.
Sheet 41.
46
47
51
52
54
55
57
58
59
60
61
Wagon Shop
(WAGON REPAIRS 139)
TRAVERSER
BAND STAND
ALLOTMENTS
233
192
RECREATION GROUND
No. 83
Leicester Junc. Sidings S.B.
Burton Foundry
OXFORD STREET
CAMBRIDGE STREET
Malt Houses
(R. PEACH & CO.)
127 Miles
Jam & Pickle Factory
(CROSSE & BLACKWELL)
MARQUESS OF ANGLESEY
2411 6719 M. & M. Gmo. L. EXPIRES 1973
8
Culvert (4' 0" diam.)
330
233
ALLOTMENTS
ANGLESEY ROAD
J. MEAKIN & ORS
10640 L.
MARQUESS OF ANGLESEY & ORS
2413 11397
CORPORATION OF BURTON-UPON-TRENT
11220 RE SEWER C.D.
L. J. MEAKIN & ORS
11397 10639 L. EXPIRES 1979
Sheet 2.
Culvert (2' 0" diam.)
Birmingham Curve Junction S.B.
County Borough & Parish Boundary
Burton & Leicester
Links 100 50 0 1 2 3 4 5 10 15 20 Chains
Feet 100 0 100 200 300 400 500 1000 1500 Feet

Scale, 2 Chains to an Inch.

Surveyed Oct. 1922.

Estate Agent's Office,
Midland Railway,
Derby.

Sheet 41.

COUNTY OF STAFFORD

COUNTY BOROUGH OF BURTON-UPON-TRENT

PARISH OF BURTON-UPON-TRENT

FORMERLY PARISH OF BURTON EXTRA

FORMERLY PARISH OF HORNINGLOW
Former Parish Boundary
BYRKLEY RD
ALBERT ST
DERBY STREET
Sheet 41a
Culvert (6'0" diam)
BURTON STATION
Baguley Cars Ltd
Office
Timber Yard
(SHARP BROS. & KNIGHT)
127 Miles
Drivers' & Firemens' Lodge
Leicester Junc. S.B.
Culvert (7'0" diam)
Foot Path
Culvert (4'0" diam)
Leicester Junc. Sidings S.B.
SHOBNALL ROAD
Anglo American Oil Co
Loading Dock
No 34
No 33
P. Hut
Malt Houses
(IND, COOPE & Co)
11 Miles
Burton Station South S.B.
Culvert (6'0" diam)
Bottling Stores
(IND, COOPE & Co)
01
Overhead Traverser
Timber Yard
(LOWE & SONS)
(IND, COOPE & Co)
Animal Food Factory
(GREENSMITH)
Station Hotel
CURZON STREET
BOROUGH ROAD
Line of Bass & Allsopp's Water Pipes
Line of South Staffordshire Water Pipes
Line of Town Gas Pipes
Electric Railway
PLATFORM
No 32
No 31A
Subway for Water Pipes
Cattle Pens & Loading Dock
Store
Coal Wharf
Cottages
Grain Warehouse No 2
Foreman's Cabin
Foreman's Office
Offices
Goods Shed
Ry Clearing House
Engine Shed
Malt House
Black Eagle Brewery
(TRUMAN, HANBURY, BUXTON & Co LTD)
Loading Dock
Burton Station North S.B.
Stable
Carriage & Horse Dock
Grain Warehouse No 3
Watchman's Cabins
Line of Pipe
Offices
Ale Stores
Malt Houses
New Brewery
(ALLSOPP & SONS)
Malt Houses
(NORTHINGTON & Co)
Malt Houses
(R. PEACH & Co)
Oil Depot
Moor Street Wharf
(L & N. W. Rly)
MOOR STREET
STANLEY STREET
P.H. 3713
Dale Street S.B.
ANGLESEY ROAD
Trent Brewery
(T. EVERARD & Co)
9
CAROLINE TERRACE
RIGHT OF WAY
ALLOTMENTS
Kottingham Cooperage
(EDWARDS & Co)
DALE STREET
TRENT BREWERY
Burton & District Farmers Dairy Co Ltd
IND COOPE DALE STR.
Malt House
FORMERLY PARISH OF BURTON EXTRA
YEOMANS CHERRY & CURTISS. CLARENCE STR.
Clarence Brewery
(PETER WALKER & Co)
CANAL STREET
Former Parish Boundary
Sheet 41b
Cooperage
(IND, COOPE & Co)
Tannery
Water Works
(BASS & Co)
MOSLEY STREET
Chapel
DUKE STREET
Ale Stores
Loading Dock
Cooperage
(IND, COOPE & Co)
Offices
Brewery
(IND, COOPE & Co)
S.Box
Middle Brewery
(BASS & Co)
7
Sheet 42b
Links 100 50 0 1 2 3 4 5 10 15 20 Chains
Feet 100 50 0 100 200 300 400 500 1000 1500 Feet

Scale, 2 Chains to an Inch.

SURVEYED December 1922.

Estate Agent's Office,
Midland Railway,
Derby

COUNTY OF STAFFORD

SHEET 41A.

COUNTY BOROUGH OF BURTON—UPON—TRENT

PARISH OF BURTON—UPON—TRENT

FORMERLY PARISH OF BURTON EXTRA

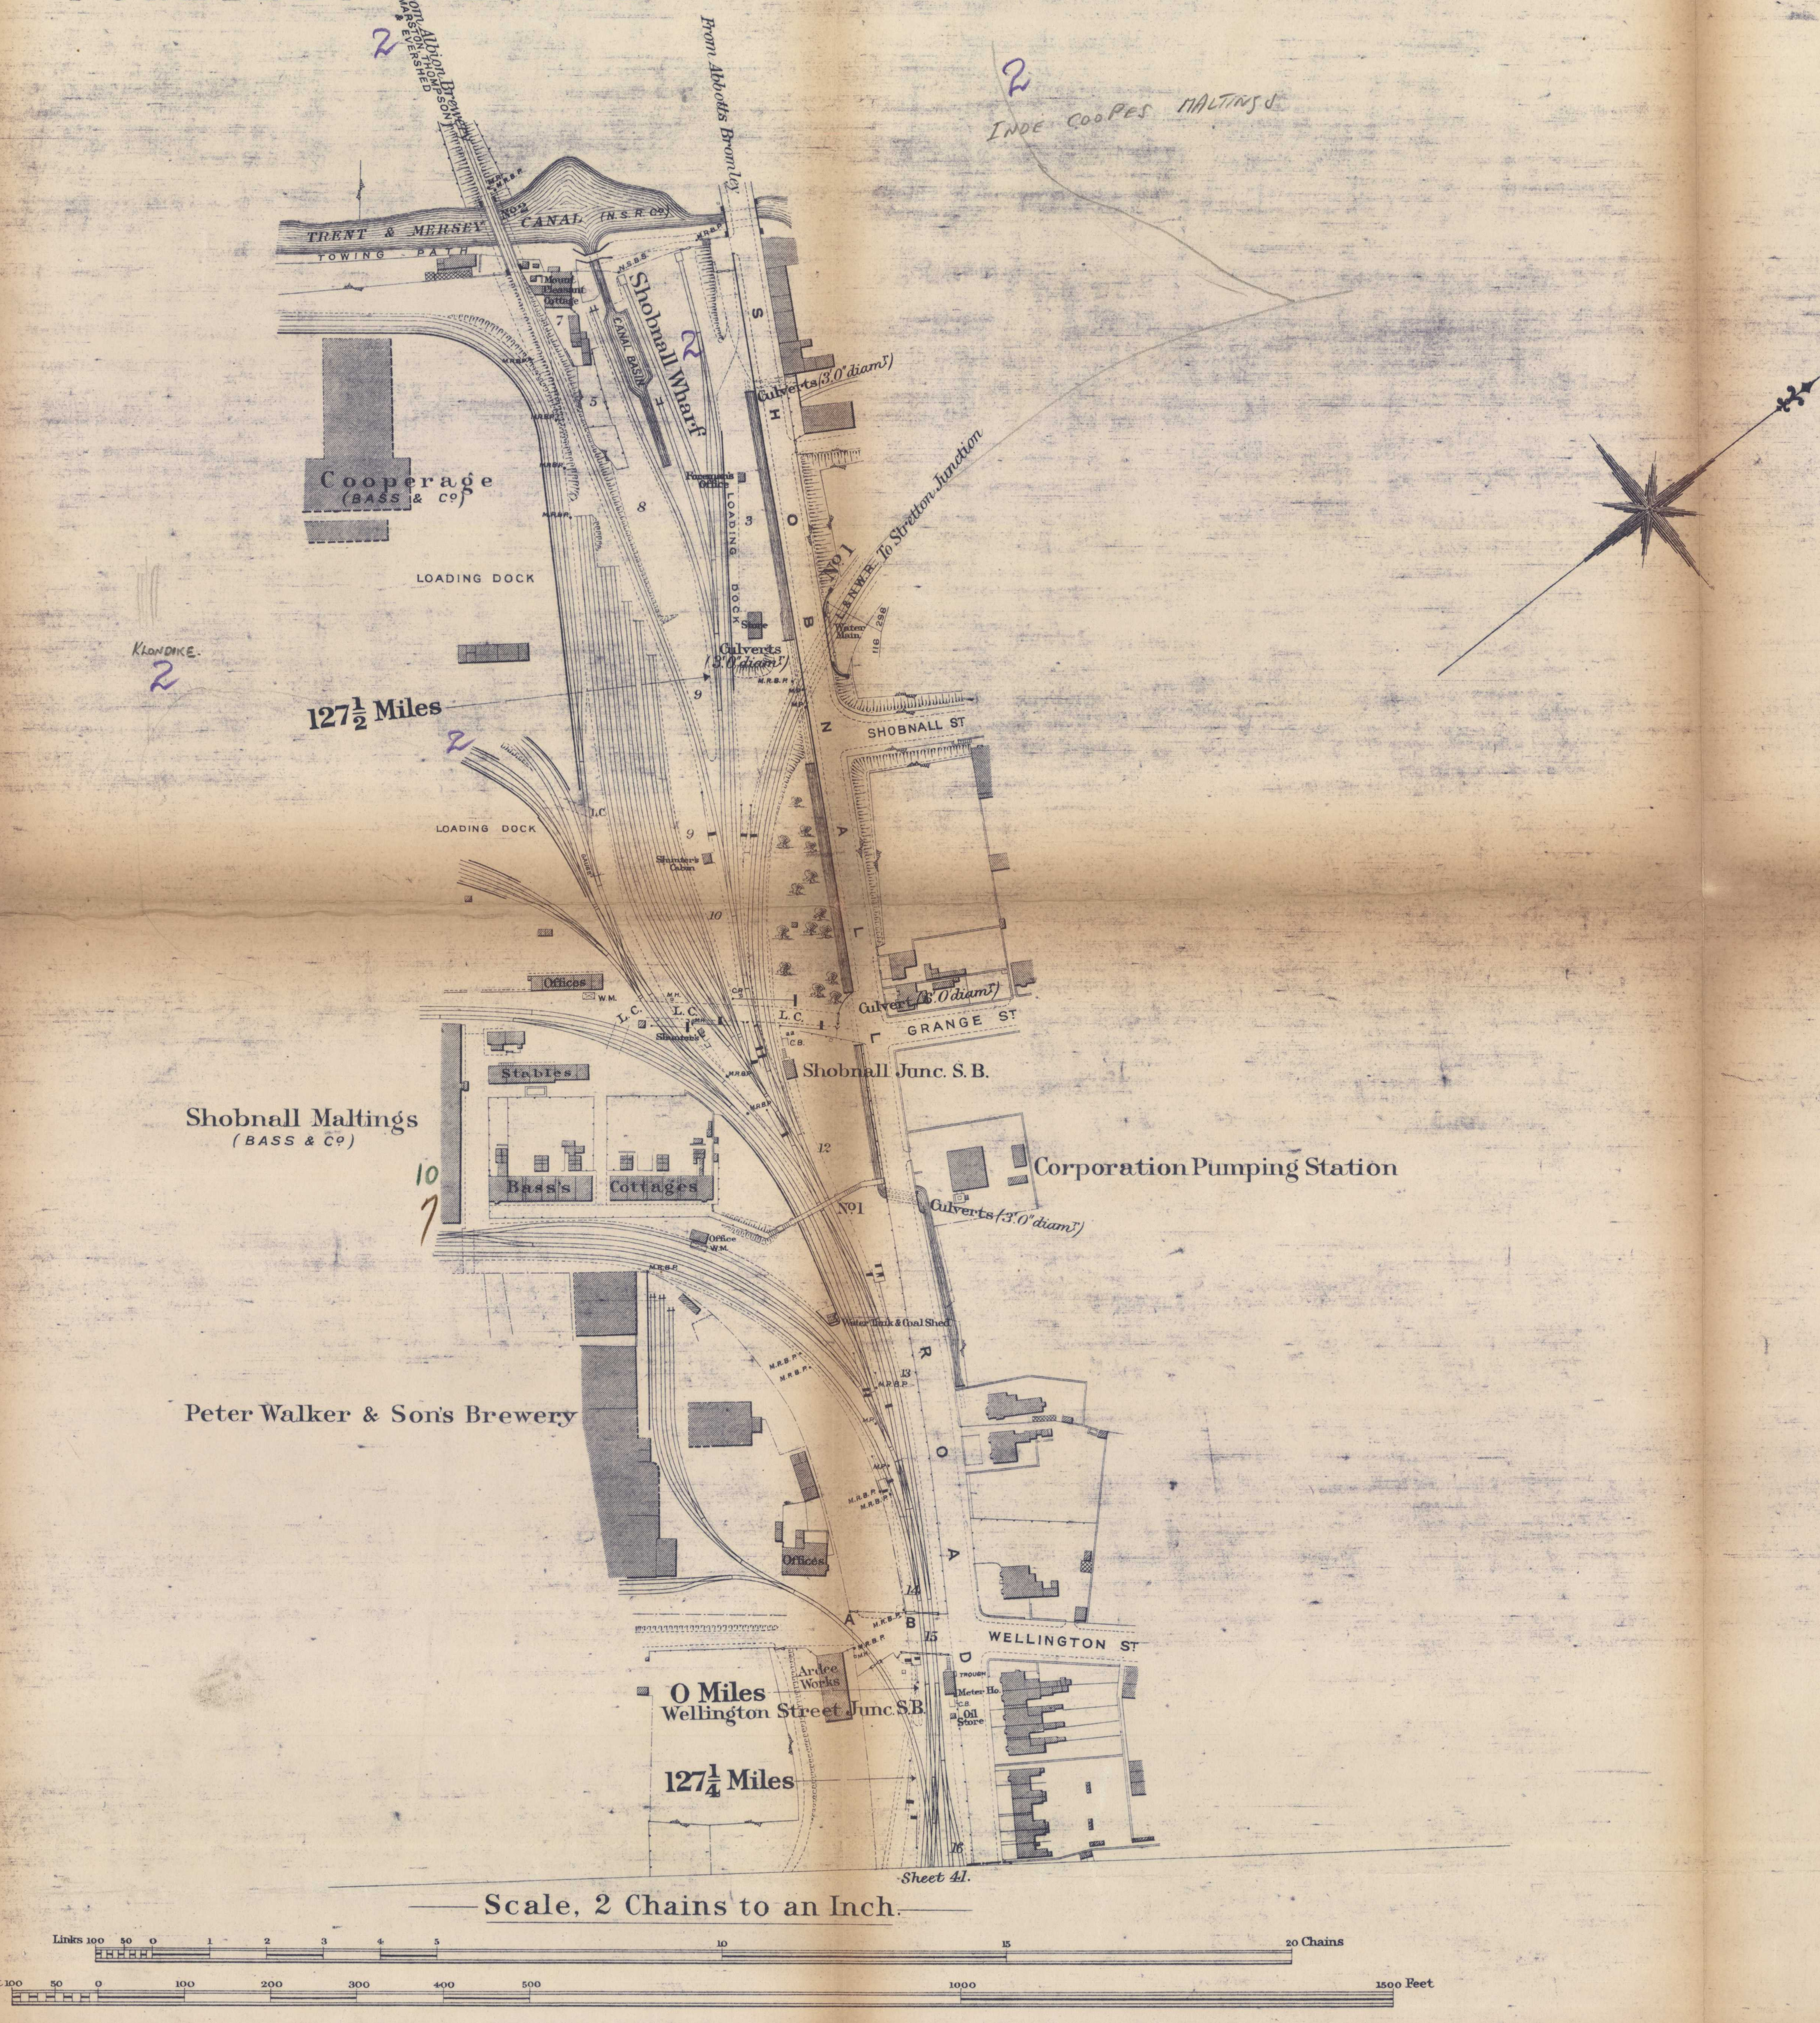

From Albion Brewery (Marston, Thompson & Evershed)
From Abbotts Bromley
2
2
2
INDE COOPES MALTINGS
TRENT & MERSEY No. 2 CANAL (N.S.R. Co.)
TOWING PATH
Mount Pleasant Cottage
Canal Basin
Shobnall Wharf
Culverts (3'0" diamr.)
Cooperage (BASS & Co.)
Foreman's Office
Loading Dock
Store
Culverts (3'0" diamr.)
No. 1
L.&N.W.R. To Stretton Junction
Water Main
116
298
LOADING DOCK
KLONDIKE
2
127½ Miles
2
SHOBNALL ROAD
SHOBNALL ST
LOADING DOCK
Shunter's Cabin
Offices
L.C.
L.C.
L.C.
Shunter's
Culvert (3'0" diamr.)
GRANGE ST
Shobnall Junc. S.B.
Stables
Shobnall Maltings (BASS & Co.)
10
7
Bass's Cottages
No. 1
Corporation Pumping Station
Culverts (3'0" diamr.)
Office W.M.
Water Tank & Coal Shed
Peter Walker & Son's Brewery
Offices
A
B
WELLINGTON ST
Ardee Works
0 Miles
Wellington Street Junc. S.B.
Trough
Meter Ho.
Oil Store
127¼ Miles
Sheet 41.
Scale, 2 Chains to an Inch.
Links 100 50 0 1 2 3 4 5 10 15 20 Chains
Feet 100 50 0 100 200 300 400 500 1000 1500 Feet

SURVEYED December 1922.

Estate Agent's Office,
Midland Railway,
Derby.

COUNTY OF STAFFORD

COUNTY BOROUGH OF BURTON—UPON—TRENT

PARISH OF BURTON—UPON—TRENT

SHEET 41^B^

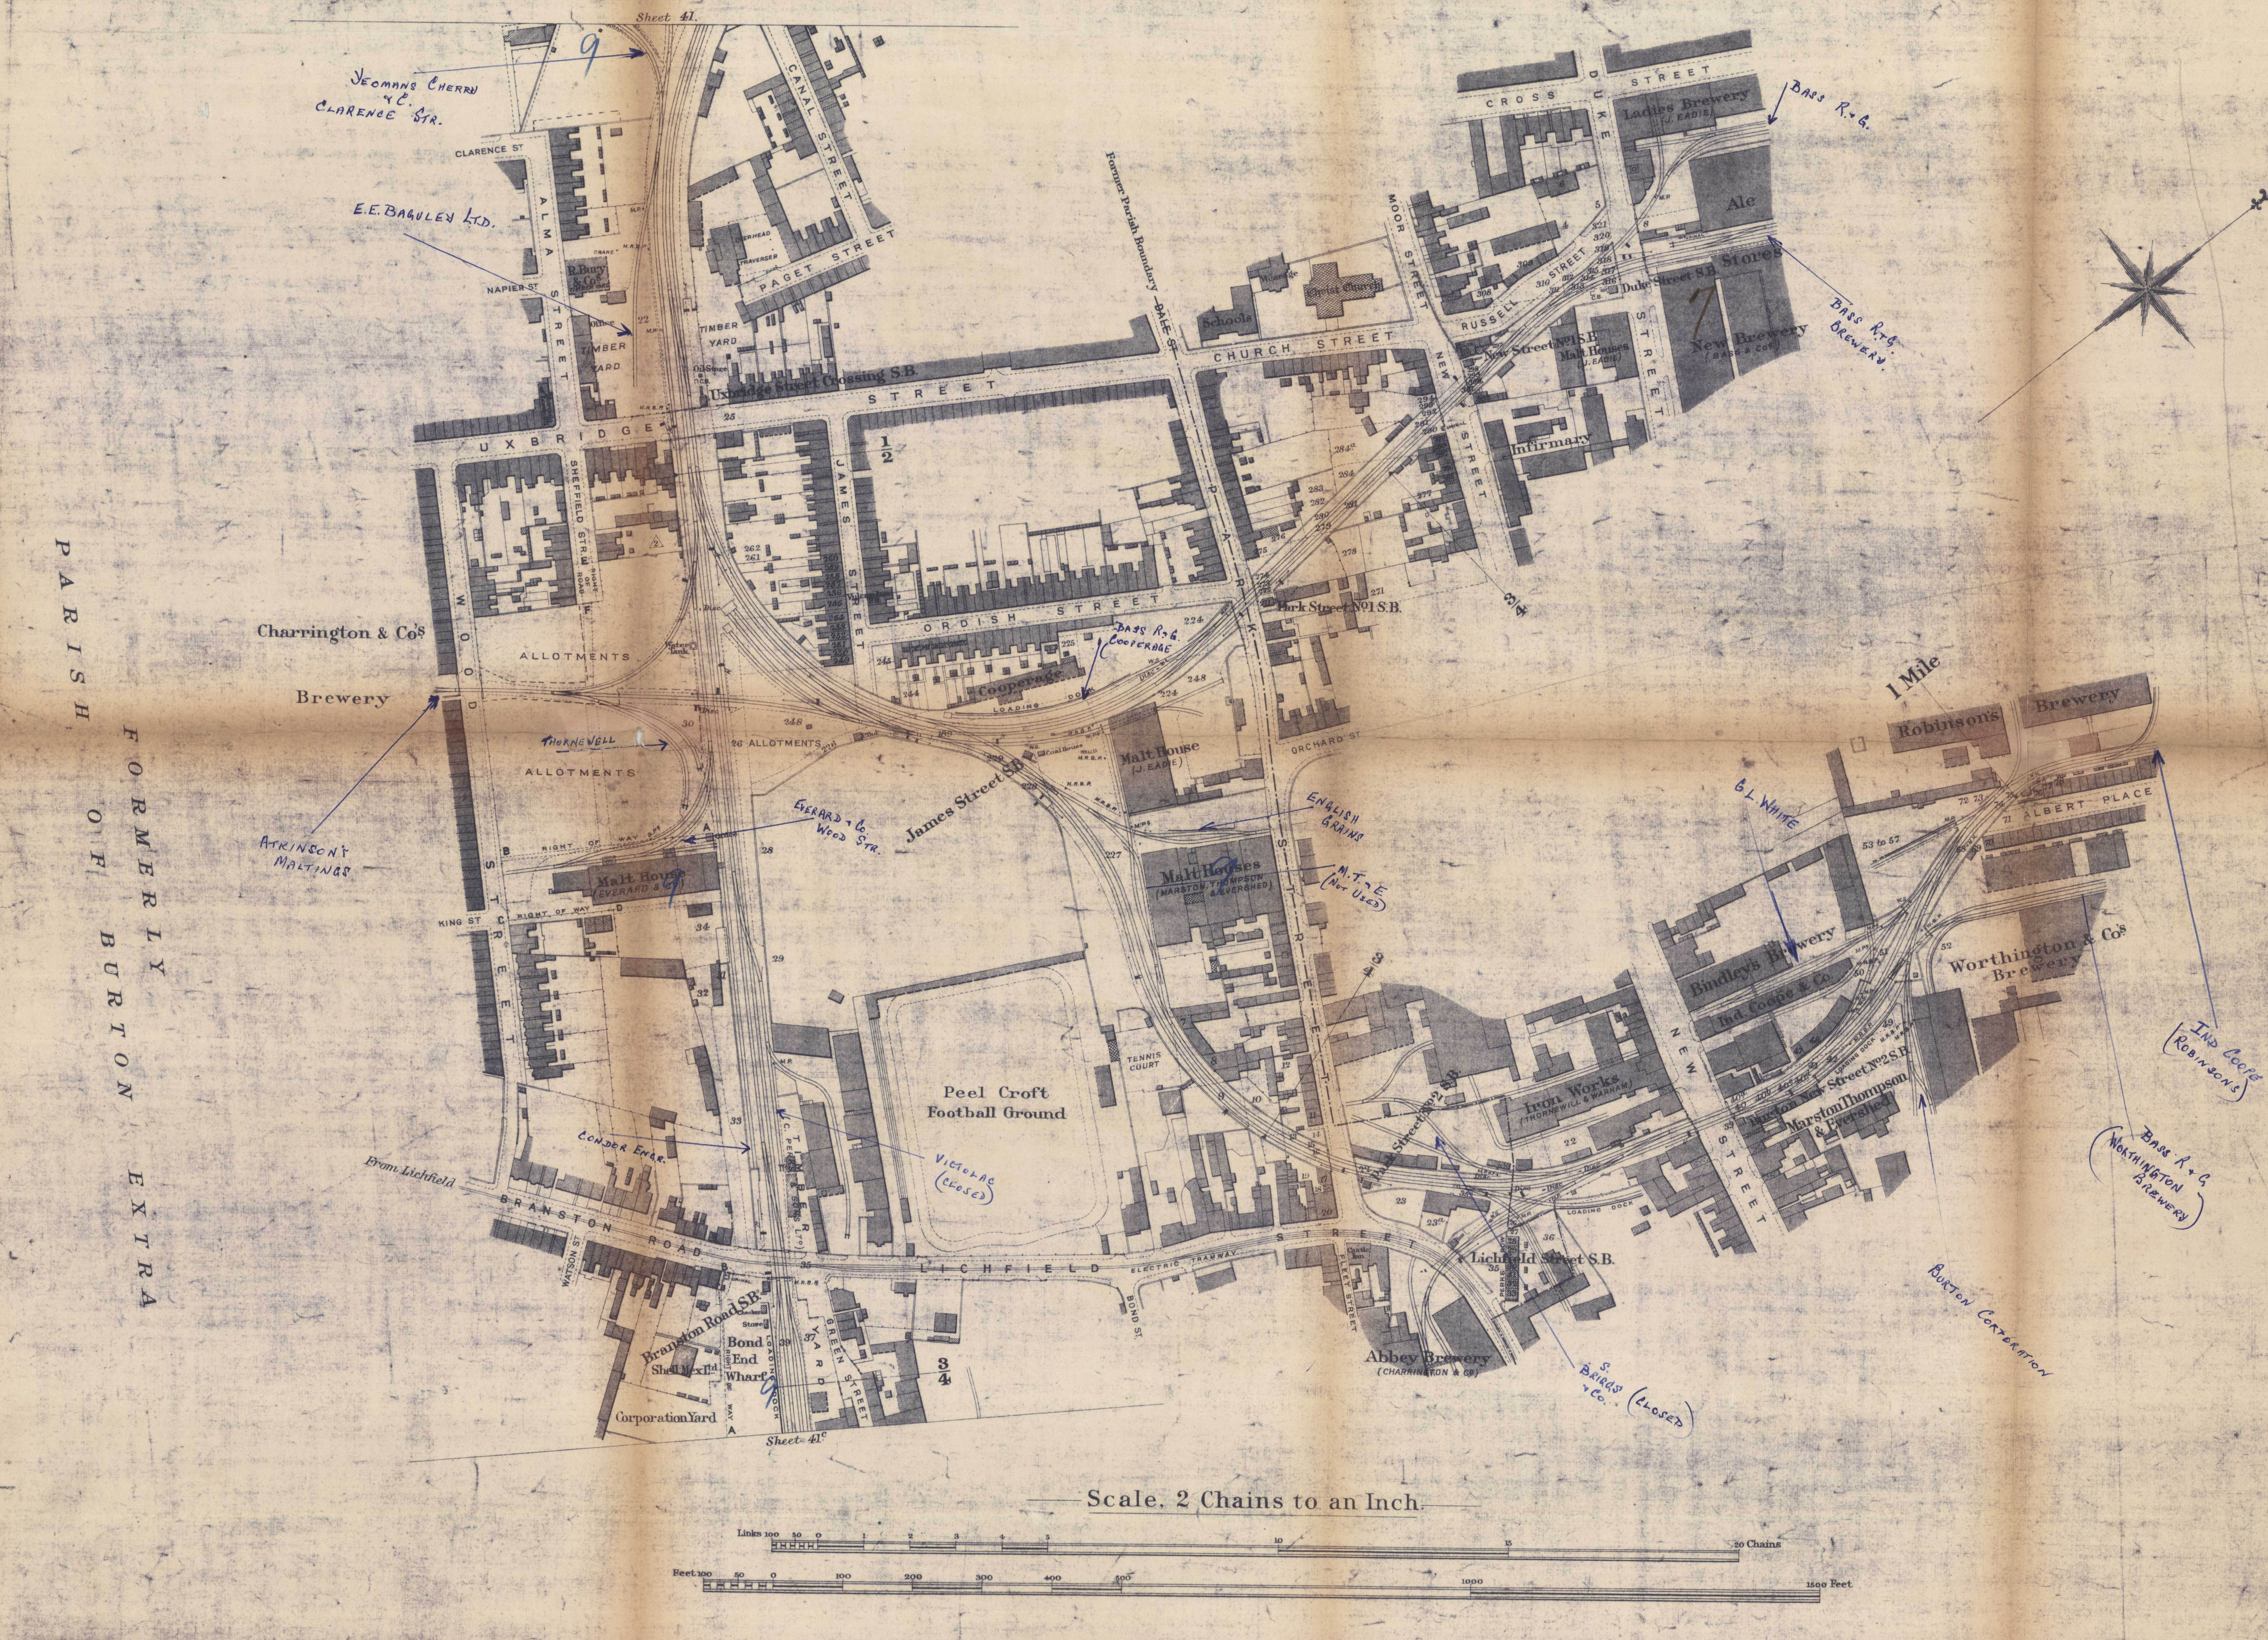

Sheet 41.
9
YEOMANS CHERRY & C. CLARENCE STR.
CLARENCE ST
ALMA STREET
CANAL STREET
PAGET STREET
OVERHEAD TRAVERSER
E.E. BAGULEY LTD.
NAPIER ST
R. Bury & Co's
CRANE
Office
TIMBER YARD
22
Oil Store
Uxbridge Street Crossing S.B.
UXBRIDGE STREET
25
Former Parish Boundary
DALE ST
1/2
JAMES STREET
262
261
SHEFFIELD STREET
RIGHT OF ROAD
ORDISH STREET
BASS R. & G. COOPERAGE
Cooperage
LOADING DOCK
224
225
244
245
248
Charrington & Co's Brewery
WOOD STREET
ALLOTMENTS
Water Tank
THORNEWELL
30
26 ALLOTMENTS
226
189
229
228
James Street S.B.
Coal House
Malt House (J. EADIE)
ATKINSON'S MALTINGS
EVERARD & Co. WOOD STR.
RIGHT OF WAY
Malt House (EVERARD & Co)
KING ST
34
28
29
32
33
227
ENGLISH GRAINS
Malt Houses (MARSTON, THOMPSON & EVERSHED)
M. T. & E (NOT USED)
PARK STREET
ORCHARD ST
Schools
Vicarage
Christ Church
CHURCH STREET
CROSS STREET
DUKE STREET
MOOR STREET
RUSSELL STREET
Ladies Brewery (J. EADIE)
BASS R. & G.
Ale
Stores
Duke Street S.B.
7
New Brewery (BASS & Co's)
BASS R. & G. BREWERY
New Street No. 1 S.B.
Malt Houses (J. EADIE)
NEW STREET
Infirmary
Park Street No. 1 S.B.
3/4
1 Mile
Robinson's Brewery
ALBERT PLACE
G.L. WHITE
53 to 57
Bindley's Brewery
Ind. Coope & Co.
Worthington & Co's Brewery
IND COOPE (ROBINSONS)
BASS R. & G. (WORTHINGTON BREWERY)
Iron Works (THORNEWILL & WARHAM)
Park Street No. 2 S.B.
New Street No. 2 S.B.
Marston Thompson & Evershed
LOADING DOCK
BURTON CORPORATION
Lichfield Street S.B.
S. BRIGGS & CO. (CLOSED)
Abbey Brewery (CHARRINGTON & Co)
FLEET STREET
Castle Inn
TENNIS COURT
Peel Croft Football Ground
VICTOLAC (CLOSED)
CONDOR ENGR.
TIMBER (C. PERKS & SONS LTD)
From Lichfield
BRANSTON ROAD
LICHFIELD STREET
ELECTRIC TRAMWAY
WATSON ST
BOND ST
35
Branston Road S.B.
Checker
Store
Bond End Wharf
LOADING DOCK
Shell Mex Ltd
Corporation Yard
RIGHT OF WAY
GREEN STREET
YARD
3/4
Sheet 41C
PARISH FORMERLY OF BURTON EXTRA
Links 100 50 0 1 2 3 4 5 10 15 20 Chains
Feet 100 50 0 100 200 300 400 500 1000 1500 Feet

Scale, 2 Chains to an Inch.

SURVEYED Aug. 1923.

Estate Agent's Office,
Midland Railway,
Derby.

COUNTY OF STAFFORD

COUNTY BOROUGH OF BURTON—UPON—TRENT

PARISH OF BURTON—UPON—TRENT

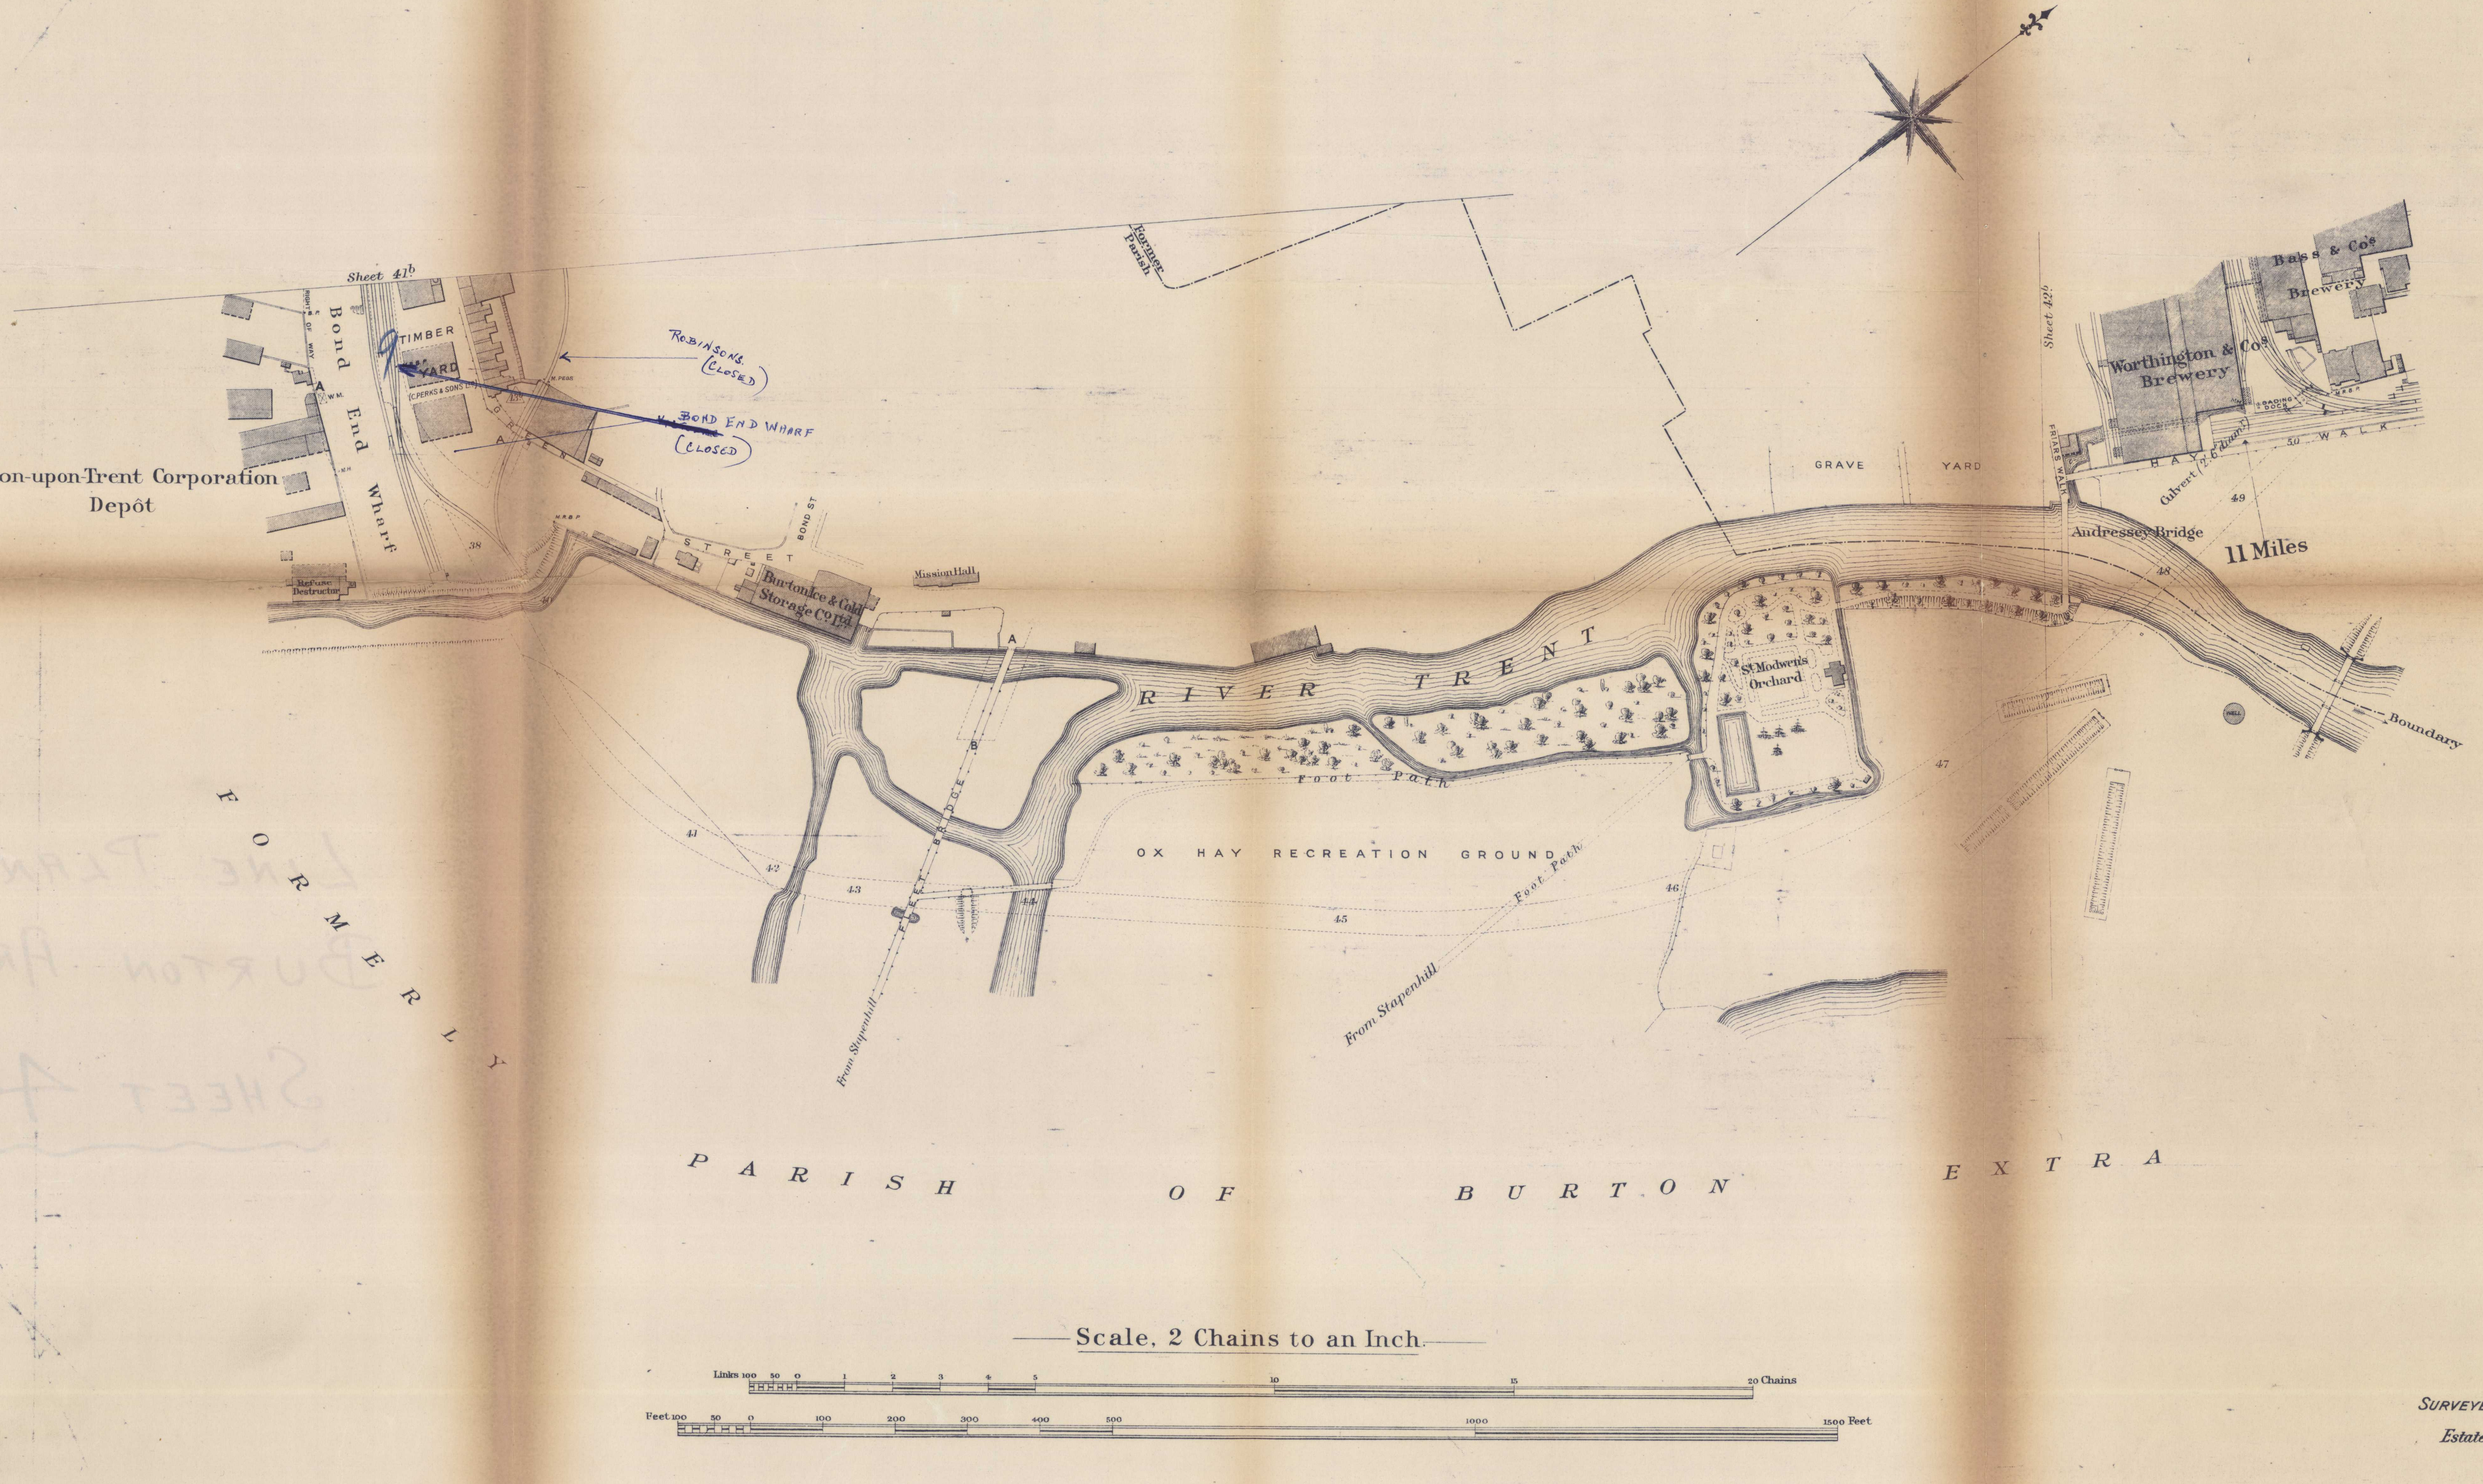
Sheet 41b
Bond End Wharf
RIGHT OF WAY
W.M.
M.H.
A
TIMBER YARD
(C. PERKS & SONS Ld)
M. PEGS
13c
GREEN
38
40
M.R.B.P.
Refuse Destructor
Burton-upon-Trent Corporation Depôt
STREET
BOND ST
Burton Ice & Cold Storage Co. Ld.
Mission Hall
A
B
9
ROBINSONS. (CLOSED)
BOND END WHARF (CLOSED)
Former Parish
RIVER TRENT
Foot Path
OX HAY RECREATION GROUND
FERRY BRIDGE
From Stapenhill
From Stapenhill Foot Path
41
42
43
44
45
46
47
48
49
50
St. Modwen's Orchard
GRAVE YARD
Sheet 42b
FRIARS WALK
Andressey Bridge
11 Miles
Culvert (2'6" diamr)
HAY WALK
LOADING DOCK
M.R.B.P.
Worthington & Co's Brewery
Bass & Co's Brewery
Boundary
FORMERLY
PARISH OF BURTON EXTRA
Links 100 50 0 1 2 3 4 5 10 15 20 Chains
Feet 100 50 0 100 200 300 400 500 1000 1500 Feet

Scale, 2 Chains to an Inch.

Surveyed Aug. 1923.

Estate Agent's Office,
Midland Railway,
Derby.

COUNTY OF STAFFORD

Sheet 42.

COUNTY BOROUGH OF BURTON UPON TRENT

PARISH OF BURTON—UPON—TRENT

FORMERLY PARISH OF HORNINGLOW

Sheet 42ª
Sheet 42ᵇ
Sheet 41.
Sheet 43.
DERBY STREET
DERBY STREET EAST
DERBY ROAD
ROAD
Derby Street S.B.
Smithfield Hotel
Derby Inn
Railway Bridge Inn
Lace Factory
(T. COOKE & SONS LTD)
LOWE & SONS
Malt House
(TRUMAN & COS)
Trent Cold Storage Co Ltd
Trent Engineering Works
(ROBERT MORTON)
Cattle Market
(BURTON-UPON-TRENT CATTLE SALES Co LTD)
BOWLING GREEN
Burton-on-Trent Warehouse Screening & Storing Co
WHITEHEAD ROW
LITTLE BURTON WEST
LITTLE BURTON EAST
HORNINGLOW
No 30
No 31
1/2
1/4
3/4
URINAL
DRINKING TROUGH
Horninglow Bridge S.B.
Guild Street No 1 S.B.
Lathbury's Siding Lever Cabin
Ry. Clearing Ho.
Oil Store
Fog Sig. Appˢ
Disc
F. Hut
P. Hut
Shunter's Cabin
Wheel Examiner's Cabin
W. COL.
C.B.
W.S.
M.P.
M.H.
S.B.
FIRE HOSE
Grain Warehouse No 1
Contractor's Yard
(G. HODGES)
HORNINGLOW STREET
Former Parish Boundary
Office
Latrine
LOADING DOCK
Ale Stores
(BASS & Co)
DOCK
LOADING
Brook Street Crossing
L. C.
BROOK STREET
Allsopps Crossing S.B.
Malt House
Offices
Mess Room
Grain Warehouse No 4
Straw Store
W. Cˢ
Water Tank
Boilers
Hydraulic Power Station
Engine Room
10 Miles
STILE
1 Mile Burton, 10 Miles Derby
1 Mile to M.R. Station
ALLOTMENTS
Wagon Repairing Shop
HOIST
North Stafford Junc S.B.
N. S. Rᴸʏ
Malt Houses
M.PS.
Police Cabin
W. Tank & Coaling Stage
LEVER STAGE
GAUGE
Gas Meter
Wetmore Siding Office
From Goods Depôt
(G. N. R.)
HAWKIN'S LANE GOODS DEPÔT
(G. N. R.)
Goods Shed (G.N.R.)
Hawkin's Lane Junc. S.B.
W.M.
Cattle Pens
Stable
Discs
M.R.B.P.
HAWKIN'S LANE
Former Parish
Boundary
Malt House
(T. SALT & Cos)
12834
6425
7576
764
2412
2413
6815
3068
5687
10040
5673
5684
5691
2930
109
113
115
118
126
127
129
130
133
134
135
137
138
147ᵉ
61
62
63

Scale, 2 Chains to an Inch.

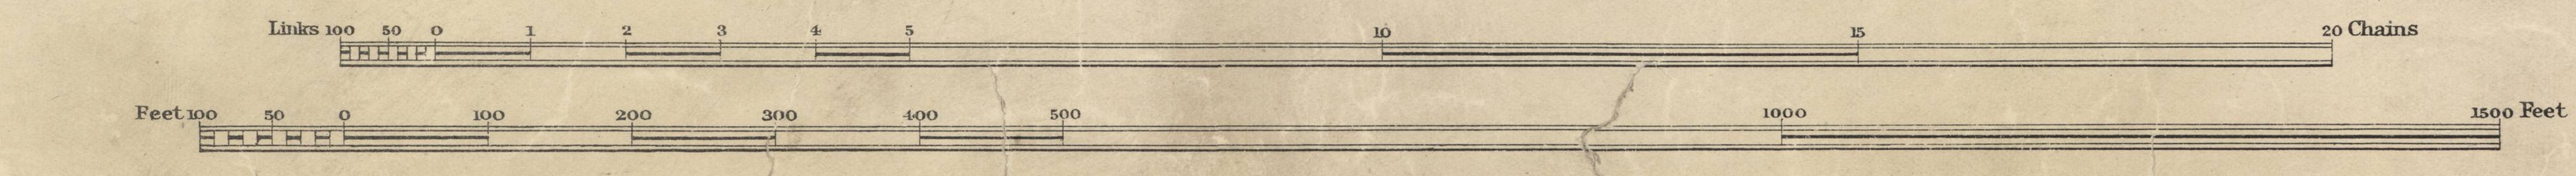
Links 100 50 0 1 2 3 4 5 10 15 20 Chains
Feet 100 50 0 100 200 300 400 500 1000 1500 Feet

Surveyed December, 1922.

Estate Agent's Office,
Midland Railway,
Derby.

SHEET 4
42A

COUNTY OF STAFFORD

COUNTY BOROUGH OF BURTON—UPON—TRENT

PARISH OF BURTON—UPON—TRENT

FORMERLY PARISH OF HORNINGLOW

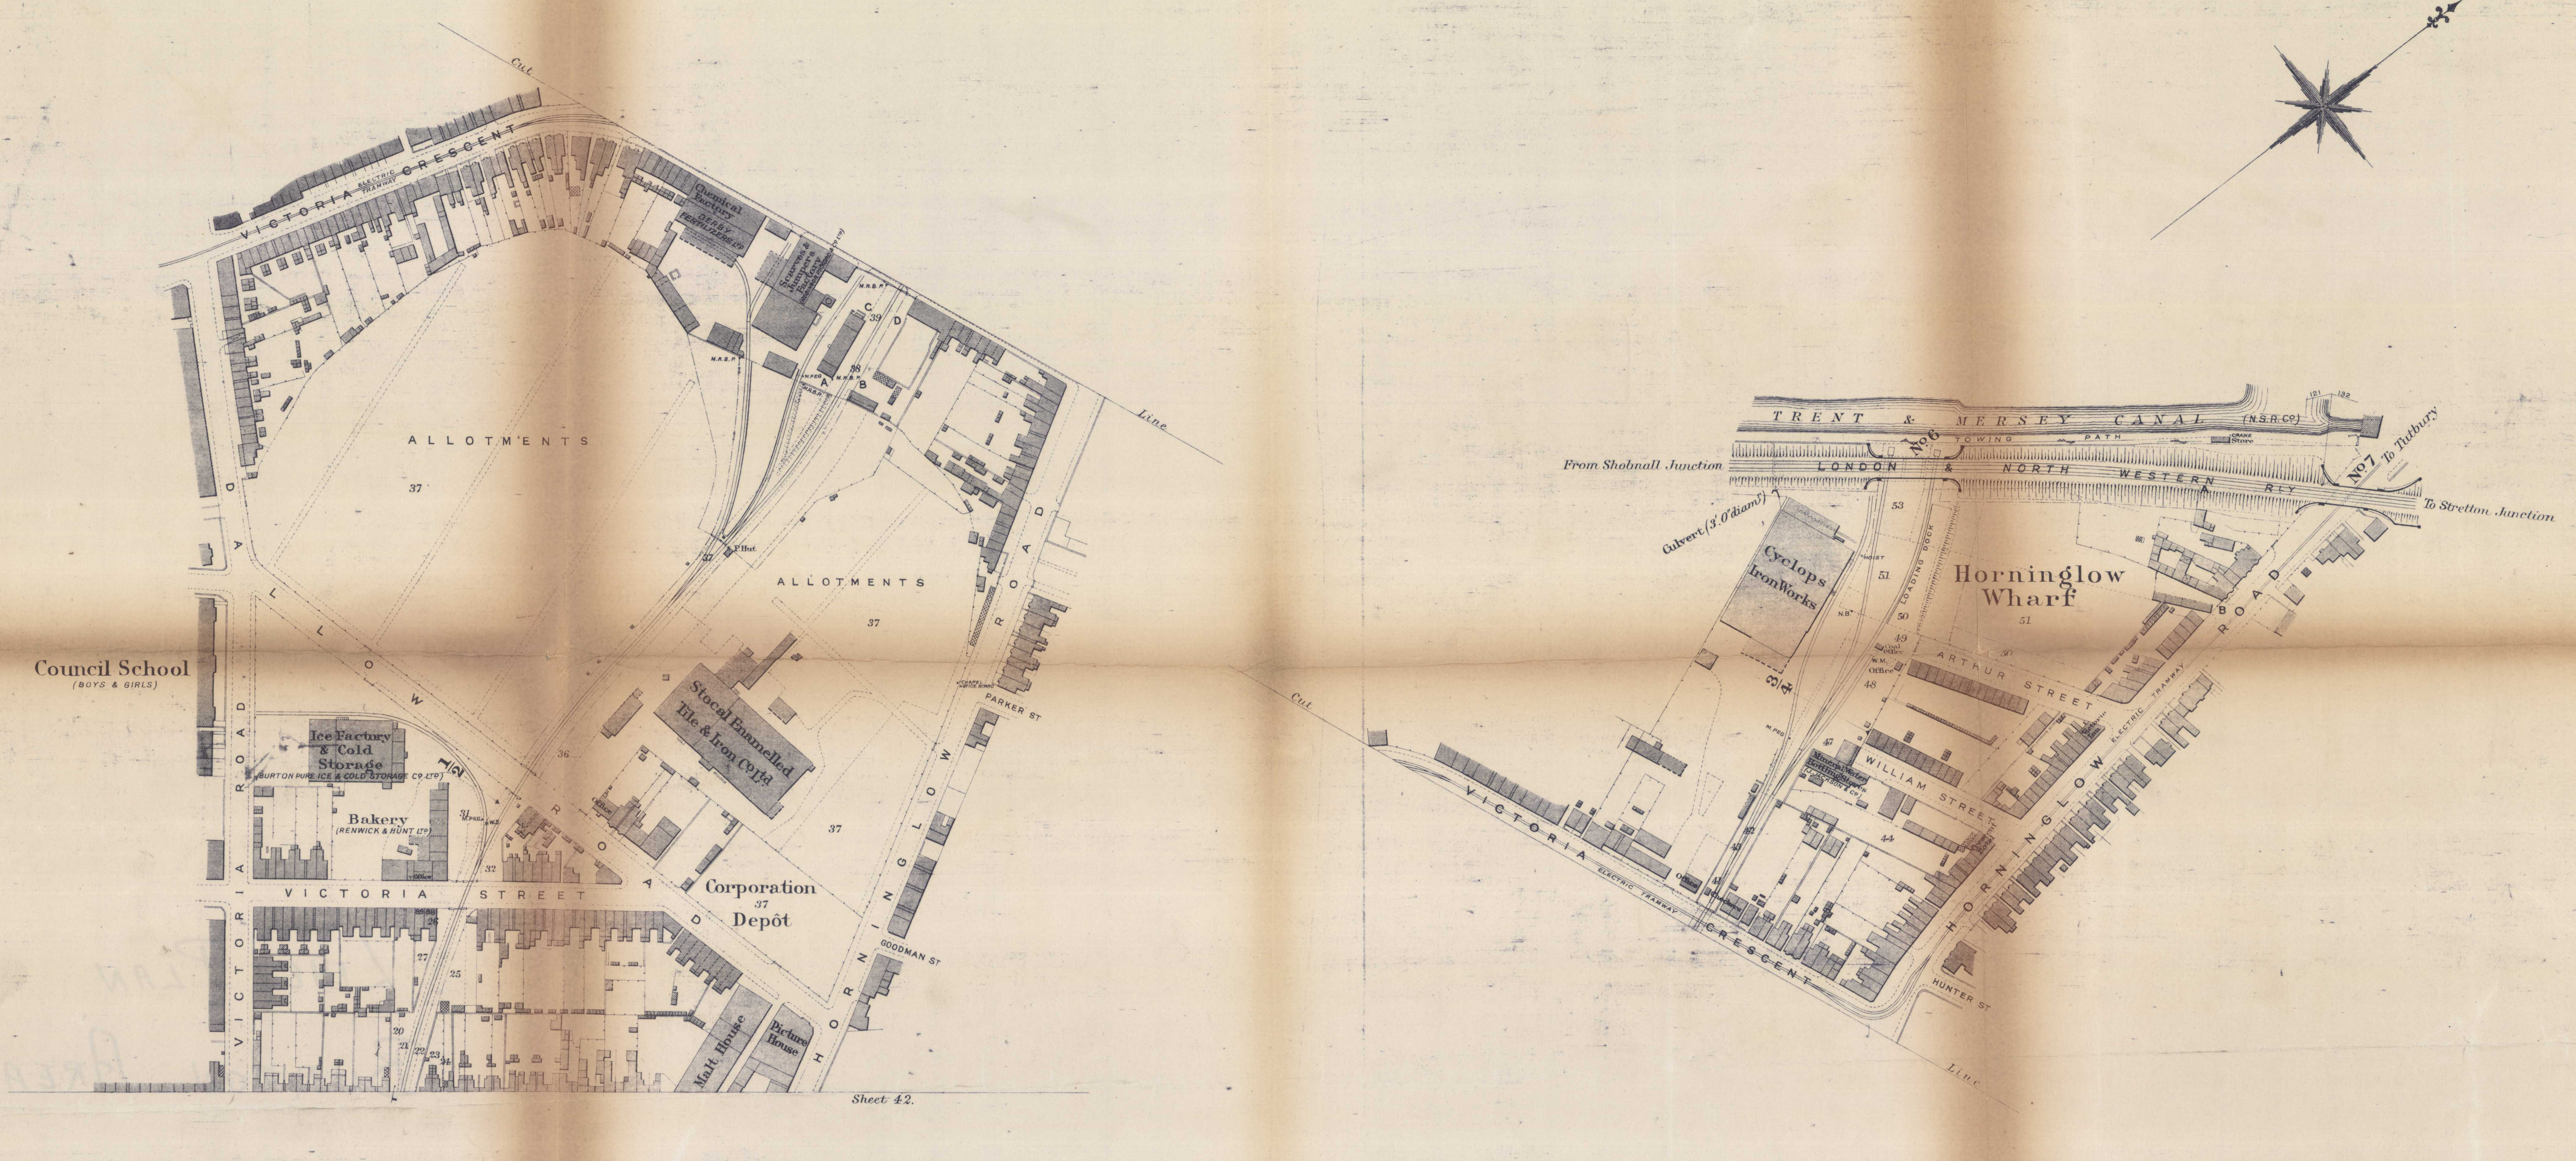
Cut
VICTORIA CRESCENT
ELECTRIC TRAMWAY
Chemical Factory
DERBY FERTILIZERS LTD
Scarves & Jumpers Factory
(ROBINSON PICKERING & CO LTD)
M.R.B.P.
A
B
C
D
38
39
37
36
32
25
26
27
20
21
22
23
24
ALLOTMENTS
Line
DALLOW
ALLOTMENTS
Council School
(BOYS & GIRLS)
Ice Factory & Cold Storage
(BURTON PURE ICE & COLD STORAGE CO LTD)
Bakery
(RENWICK & HUNT LTD)
Stoneware Enamelled Tile & Iron Co Ltd
VICTORIA ROAD
ROAD
VICTORIA STREET
Corporation Depôt
Malt House
Picture House
HORNINGLOW ROAD
PARKER ST
GOODMAN ST
Sheet 42.
TRENT & MERSEY CANAL (N.S.R.Co)
TOWING PATH
CRANE
Store
No6
No7 To Tutbury
From Shobnall Junction
LONDON & NORTH WESTERN RLY
To Stretton Junction
Culvert (3'.0" diamr)
Cyclops Iron Works
HOIST
N.B.
LOADING DOCK
53
51
50
49
48
47
44
42
Horninglow Wharf
Coal Office
W.M. Office
ARTHUR STREET
WILLIAM STREET
Mineral Water Bottling Stores
(J. JACKSON & CO)
M. PEG
3/4
HORNINGLOW ROAD
ELECTRIC TRAMWAY
VICTORIA CRESCENT
ELECTRIC TRAMWAY
HUNTER ST
Line

Scale, 2 Chains to an Inch.

Links 100 50 0 1 2 3 4 5 10 15 20 Chains

Feet 100 50 0 100 200 300 400 500 1000 1500 Feet

SURVEYED *December 1922.*

Estate Agent's Office,
Midland Railway,
Derby.

COUNTY OF STAFFORD

Sheet 42

COUNTY BOROUGH OF BURTON-UPON-TRENT

PARISH OF BURTON-UPON-TRENT

SHEET 42B.

Middle Brewery
(BASS & Co)
7
Stables
Workshops
(BASS & Co)
L.C.
Engine Shed
Loading Dock
Checkers
Garage
Guild Street S.B.
GUILD STREET
ELECTRIC TRAMWAY
3/4
Marston Thompson & Evershed
(GUILD STR.)
Bass & Co's Middle Yard
7
Offices
Allsopp & Sons
Church Croft Junc. S.B.
Horninglow Street Goods Depôt
(L. & N.W. & N.S. R'lys)
Engine Shed
Allsopp & Sons
From Allsopp's Middle Yard
Malt House
(WORTHINGTON & Co)
Malt Houses
(BASS & Co)
Malt House
Ale Store
(WORTHINGTON & Co)
Cooperage
(WORTHINGTON & Co)
Loading Dock
Salt's Maltings S.B.
G.N.R. MAINTENANCE ENDS
Office
WETMOOR ROAD
Anderstaff Lane S.B.
Retort House
Burton Corporation
Gas Works
1/2
T. Salt & Co's Brewery
L.C.
Salt's Engine Shed S.B.
Worthington & Co's Malt House
Hay Wharf
Office
Field Gun
Military Tank
No 2
Loading Dock
Fox & Goose Hotel
BRIDGE ST
Trent Bridge S.B.
ELECTRIC TRAMWAY
RIVER TRENT
HIGH STREET
ELECTRIC TRAMWAY
High Street Crossing S.B.
Offices
Allsopp & Sons Brewery
T. Salt & Co's Brewery
Worthington & Co's Brewery
Loading Dock
11 Miles
Bass & Co's Brewery
Checkers
Loading Dock
Hay S.B.
P. Hut
Worthington & Co's Brewery
Public Baths
HAY WALK
FRIARS WALK
Culvert (2' 6" diam.)
Andressey Bridge
11 Miles
HAY RECREATION GROUND
RIVER TRENT
RIVER
3/4
Cut Line
Cut Line
1 Mile M.R. Station
Former County RIVER TRENT & Parish Boundary
Boat Houses
From Stapenhill
To Repton
Sheet 41B

Scale, 2 Chains to an Inch.

Links 100 50 0 1 2 3 4 5 10 15 20 Chains

Feet 100 50 0 100 200 300 400 500 1000 1500 Feet

FORMERLY COUNTY OF DERBY.

FORMERLY PARISH OF WINSHILL

SURVEYED December. 1922.

Estate Agents Office,
Midland Railway,
Derby.

Sheet 43.

COUNTY OF STAFFORD

COUNTY BOROUGH OF BURTON-UPON-TRENT

PARISH OF BURTON-UPON-TRENT
FORMERLY
PARISH OF HORNINGLOW

PARISH OF STRETTON
FORMERLY
PARISH OF BURTON-UPON-TRENT

HORNINGLOW STATION (N.S.R.)
S.B.
PLATFORM
NORTH STAFFORDSHIRE RY To Tutbury
PLATFORM
To Tutbury
Foot Path to Stretton
County Borough &
From Stretton
D E R B Y R O A D
Malt Houses (MARSTON THOMPSON & EVERSHED)
15347
6815
M.H.
SEWER
Werneth Rubber Works
ALLOTMENTS
1/2
Foot Path
151
English Grains Co. Ltd
1/4
WELL
156b
9 Miles
Office
Cleaners' Cabin
P. Hut
C.B.
Lamp Room
Shunter's Cabin
10040
4
RLY
Foot Path
No. 28
Wetmore Sidings S.B.
6
No. 27
142
Oil Store
W. COL.
764
139
Fog Sig. Appts.
No. 29
Disc
141
Disc 142
F. Hut
W. COL.
2.0 Pipe
145
144
148
149
F. Hut
P. Hut
9" Pipe
No. 26
M.R.B.P.
8
10
11
12
13
14
15
16
17
18
152
154a
154
155
Culvert (3' 0" diamr.)
L. C.
Sheet 44.
Fog Sig. Appts.
Sheet 42.
3/4
Burton North Junction S.B.
5
7
9
NORTH STAFFORDSHIRE
4 Miles
Culvert (2' 0" diamr.)
143
Burton Constructional Engineering Works
CRANE
W.M.
Gt. Northern Rly
Culvert (3' 6" diamr.)
Culvert (4' 0" diamr.)
150
153
157
Wetmoor Hall Farm
Parish Boundary
WETMOOR ROAD

Scale, 2 Chains to an Inch.

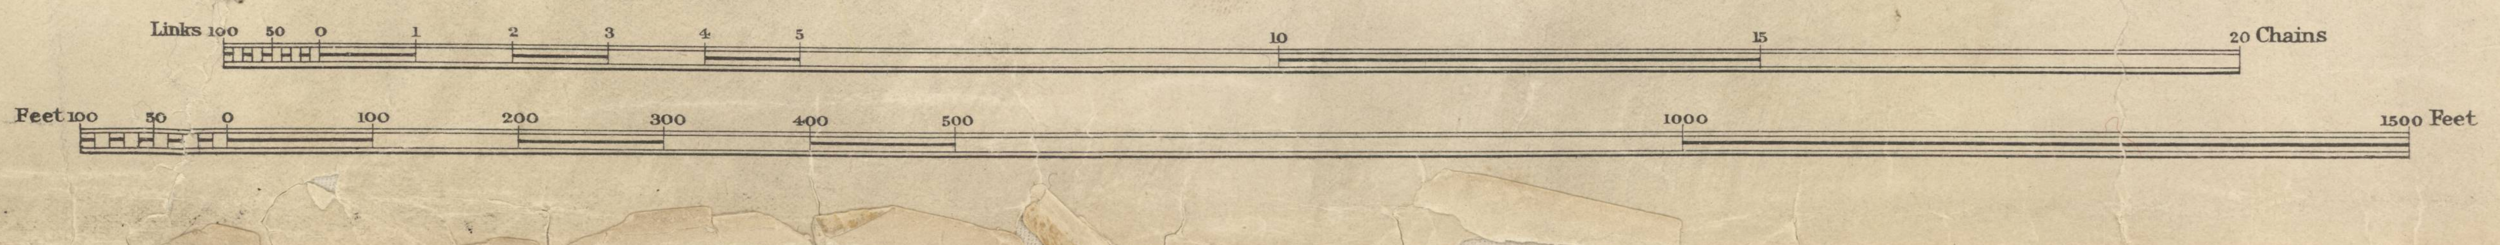
Links 100 50 0 1 2 3 4 5 10 15 20 Chains
Feet 100 50 0 100 200 300 400 500 1000 1500 Feet

SURVEYED December 1922.

Estate Agent's Office,
Midland Railway,
Derby.

COUNTY OF STAFFORD

PARISH OF BURTON UPON TRENT

TOWNSHIP OF STRETTON

MARQUESS OF ANGLESEY
764
10040
TRUSTEES OF THE LATE EARL OF UXBRIDGE
764
32 Miles
9 MILES
Sheet 43
156b
156
157
158
159
160
163
162
103
168
169
172
173
174
177
Culvert (3'0" diam.)
B.P.
3/4
LEVEL
1760
25
Clay Mills S.B.
Osier Bed
P. Hut
Disc.
Clay Mills Crossing
26
P
Burton upon Trent
Sewage Works
M.H.
1/2
Culvert (3'0" diam.)
Reeves' Crossing
1/4
Sheet 45
Links 100 0 1 2 3 4 5 10 15 20 Chains
Feet 100 0 100 200 300 400 500 1000 1500 Feet

Scale, 2 Chains to an Inch.

Estate Agent's Office,
Midland Railway,
Derby.

Sheet 45.

COUNTY OF DERBY

PARISH OF EGGINTON

TOWNSHIP OF EGGINTON

County & Parish Boundary
Parish Boundary
Stretton Crossing
Bromley's Crossing
Foot Path
THE FLEAM
No.25
No.24
No.23
County &
Sheet 44
1/4
P. Hut
MH.
F. Hut
8 Miles
1760 610
RIVER DOVE
No.22
As to Line of Pipes see Deed 10619
THOMAS THORNEWILL 763
Dove Crossing
No.21
No.20
3/4
610 Level
No.19
1/2
Sheet 46
THOMAS SHORTHOSE 761
THOS. THORNEWILL 763
TRUSTEES OF THE LATE EARL OF UXBRIDGE 764
SIR HENRY EVERY BART 697
SIR HENRY EVERY BART 697
THOMAS SHORTHOSE 761
2
4
5
9
10
13
20
22
23
27
30
840 yds
1030 yds
1300
640
640
1280
440
1720
90
1810

COUNTY OF STAFFORD
PARISH OF BURTON-UPON-TRENT
TOWNSHIP OF STRETTON.

Scale, 2 Chains to an Inch.

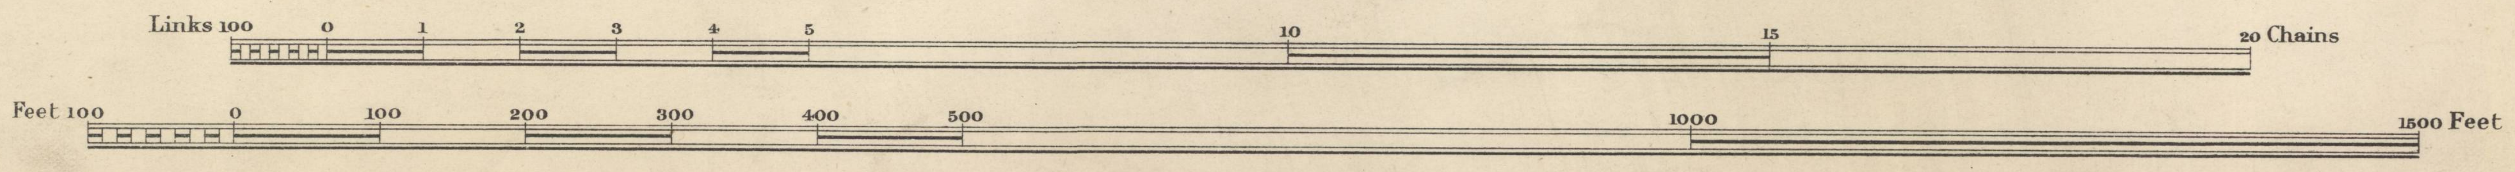
Links 100
0
1
2
3
4
5
10
15
20 Chains
Feet 100
0
100
200
300
400
500
1000
1500 Feet

Estate Agent's Office,
Midland Railway,
Derby.

Sheet 46.

COUNTY OF DERBY
PARISH OF EGGINTON
TOWNSHIP OF EGGINTON
PARISH OF WILLINGTON
TOWNSHIP OF WILLINGTON
SIR HENRY EVERY BART.
697
29
30
34ª
38
1
6
½
¼
Hargate S.B.
EGGINGTON BROOK
7 Miles
Boundary
Parish
¾
Sheet 45
Sheet 47
No. 18
No. 17
No. 16
P. Hut
Bull's Crossing
Watson's Crossing
LEVEL 454
1260
33
25
31
34
2
THOMAS THORNEWILL
763
ROBERT BURDETT BART.
675
Scale, 2 Chains to an Inch.
Links 100
0
1
2
3
4
5
10
15
20 Chains
Feet 100
0
100
200
300
400
500
1000
1500 Feet

Estate Agent's Office,
Midland Railway,
Derby.

COUNTY OF DERBY

PARISH OF WILLINGTON

TOWNSHIP OF WILLINGTON

3/4
Sheet 46
Culvert (2.0" diam.)
GRAND TRUNK CANAL
P. Hut
F. Hut
Foot Path
8
10
14
16
1/2
18
22
1/4
Foot Path
From Egginton
REV. FRANCIS WARD SPILSBURY AND OTHERS 6845
THE CHURCHWARDENS & OVERSEERS OF WILLINGTON 744 6846
To Etwall
HENRY ETHERINGTON SMITH 10110 7924
Leased for 14 years from July 1885.
Expires " 1899.
GRAND TRUNK CANAL
6 Miles
Green Man Inn
Rising Sun Inn
21
23
24
25
26
27
28
29
30
31
31a
31b
31c
26a
32
33
36
37
39
40
41
42
43
44
49
55
PUMP
P.H.
M.H.
W.M.
B.P.
B.O.
HOIST
W.S.
No 15
S.M. House
No 14
PLATFORM 30a
PLATFORM
454 480
Foot Path
Sheet 48
From Repton
W. HOROBIN P.H. 359 H.
REPTON & WILLINGTON STATION
As to Line of Pipes see Deed 10237 P.H.4693
MESSRS HENRY AND JOHN SMITH 753
SIR ROBERT BURDETT BART. AND OTHERS 675
MARY HANDFORD AND OTHERS 6839
THE CHURCHWARDENS AND OVERSEERS OF WILLINGTON 774
SIR ROBERT BURDETT BART. 675
19

Scale, 2 Chains to an Inch.

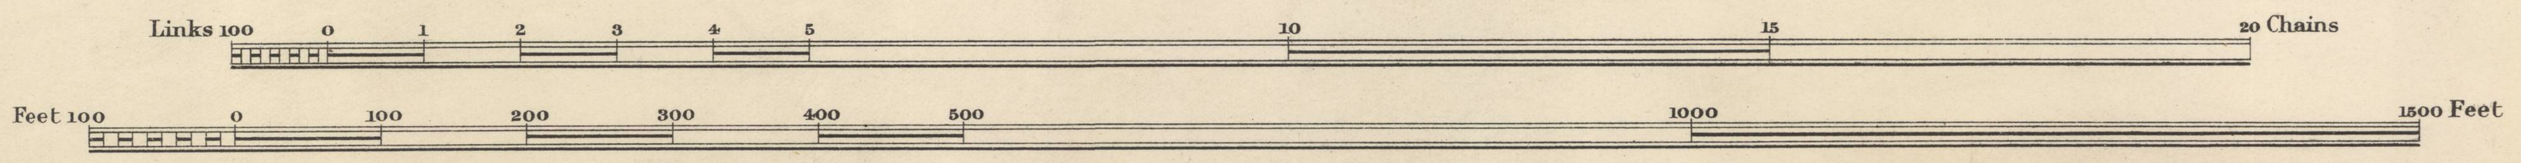
Links 100
0
1
2
3
4
5
10
15
20 Chains
Feet 100
0
100
200
300
400
500
1000
1500 Feet

Estate Agent's Office,
Midland Railway,
Derby.

SHEET 48.

COUNTY OF DERBY

PARISH OF WILLINGTON
TOWNSHIP OF WILLINGTON
PARISH OF MICKLEOVER
TOWNSHIP OF FINDERN
From Stoke
To Findern
Findern Road Crossing
From Willington
TRENT AND MERSEY CANAL
TOWING PATH
NORTH STAFFORDSHIRE RAILWAY
400
180
B.P.
N.S.R.
B.Ps.
Culvert
F. Hut
Lever Stage
Disc
Discs
P. Hut
Willington Station S.B.
Sheet 47
6 Miles
30 Miles
180
422
480
432
Sheet 49
Foot Path
To Findern
From Willington
Culvert (2'0" diam.)
3/4
1/4
1/2
1/4
55
56
57
58
59
60
61
64
65
68
71
73
75
1
3
4
SIR ROBERT BURDETT AND OTHERS
675
SIR ROBERT BURDETT AND OTHERS
675
TREES. OF SIR GEORGE CREWE BART.
AND SIR GEORGE CREWE
683

Scale, 2 Chains to an Inch.

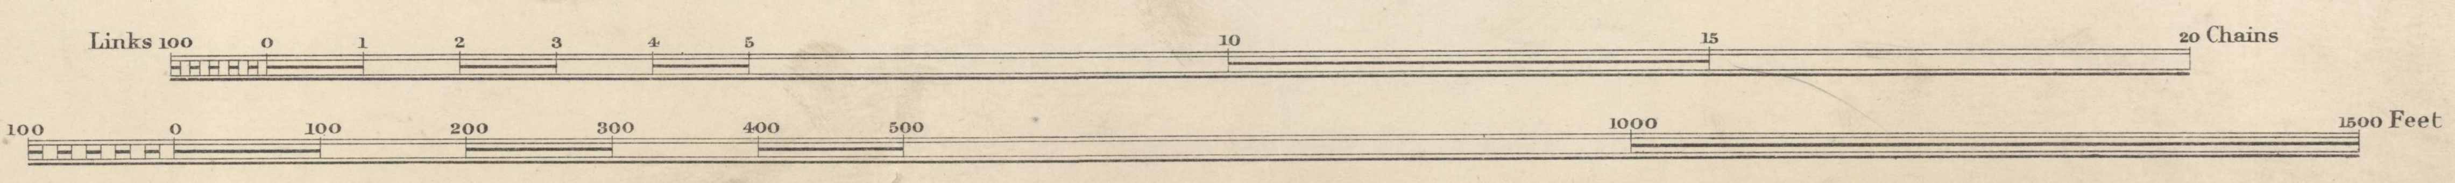
Links 100
0
1
2
3
4
5
10
15
20 Chains
Feet 100
0
100
200
300
400
500
1000
1500 Feet

Estate Agent's Office,
Midland Railway,
Derby.

SHEET 49.

COUNTY OF DERBY

PARISH OF MICKLEOVER

TOWNSHIP OF FINDERN

From Findern
Greyhound Inn
REV. FRANCIS WARD SPILSBURY AND OTHERS
6845
ELIZABETH GRATTIDGE
& THOMAS GRATTIDGE
6837
TOWING PATH
TRENT AND MERSEY CANAL
TOWING PATH
1/2
3/4
1/4
432 387
432 220
Culvert (8' 0" diam^r)
Stenson Jc
Sheet 50
Sheet 48.
North Stafford Junc. S.B.
B.P.
N.S.R.
Culvert (2' 0" diam^r)
5 Miles
5MP
No 13
Stenson Junc. S.B.
P. Hut
7
9
10
13
14
15
17
19
21
22
23
24
TRUSTEES OF SIR GEORGE CREWE BART. & SIR GEORGE CREWE
683
To Stenson & Twyford
1028
880
248
1060
160
18
2
20

Scale, 2 Chains to an Inch.

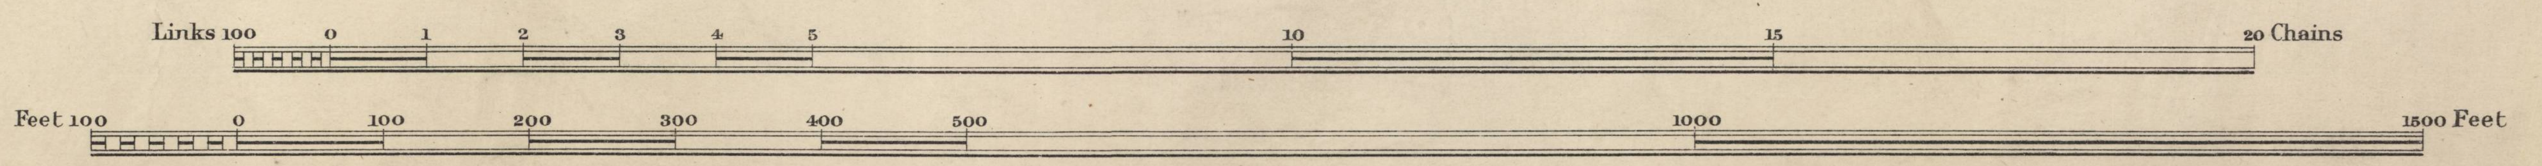
Links 100
0
1
2
3
4
5
10
15
20 Chains
Feet 100
0
100
200
300
400
500
1000
1500 Feet

Estate Agent's Office,
Midland Railway,
Derby.

SHEET 50.

COUNTY OF DERBY

PARISH OF MICKLEOVER
TOWNSHIP OF FINDERN

PARISH OF BARROW-UPON-TRENT
TOWNSHIP OF TWYFORD & STENSON

TRUSTEES OF JOHN WILSON AND MARY ANN WAYTE
6849
SIR GEORGE CREWE
683
TREES. OF SIR GEORGE CREWE BART.
AND SIR GEORGE CREWE
683
506x
176
682x
4.294x
1/2
TRENT AND MERSEY CANAL
TOWING PATH
1/2
30
31
34
Culvert (6'0" diamr)
B.P.
387 1229
1/4
P. Hut
36
1/4
35
Boundary
500
175
675x
8
4 Miles
4 MP
12
15
17
3/4
Culvert (1'6" diamr)
Sheet 49.
Sheet 51.
B
No 12 A
A
Stenson Junc. Crossing S.B.
6
From Stenson
29
ELIZABETH GRATTIDGE
& THOMAS GRATTIDGE
6837
Parish & Township
To Chellaston
1a
A & B Given in exchange for strip required for widening
Mr Watson July 1872
2
4
7
9
2
12
3
15
4
JOHN HELLABY
11541
SIR V. H. CREWE BART. & OTHERS
11764

Scale, 2 Chains to an Inch.

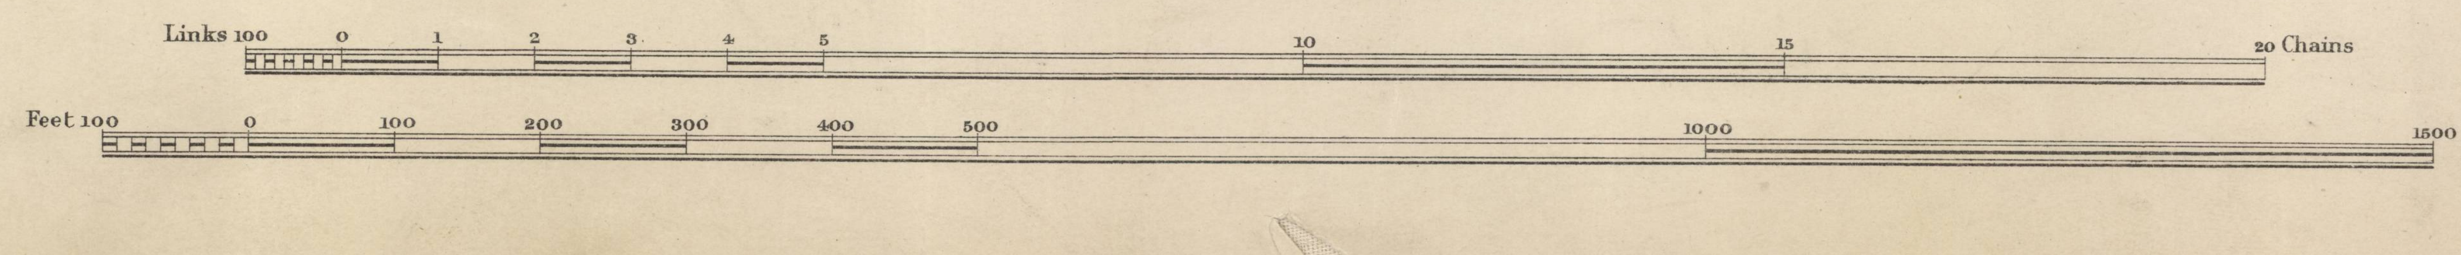
Links 100
0
1
2
3
4
5
10
15
20 Chains
Feet 100
0
100
200
300
400
500
1000
1500 Feet

Estate Agent's Office,
Midland Railway,
Derby.

SHEET 51.

COUNTY OF DERBY

PARISH OF BARROW — UPON — TRENT

TOWNSHIP OF TWYFORD AND STENSON

SIR GEORGE CREWE BART.
683
SIR GEORGE CREWE BART.
683
TREES OF JOHN WILSON AND MARY ANN WAYTE
6849
3/4
Sheet 50.
17
18
P. Hut
F. Hut
B.P.
No. 11
5
6
24
23
1/2
25
28a
28
29
26
1229 LEVEL
1325
1/4
LEVEL 5061
30
30a
8
33
9
35
F. Hut
Culvert (1'. 4" diamr.)
P. Hut
3 Miles
Sheet 52.
SIR R. V. H. CREWE BART. AND OTHERS
11764
SIR R. V. H. CREWE BART. AND OTHERS
11764

Scale, 2 Chains to an Inch.

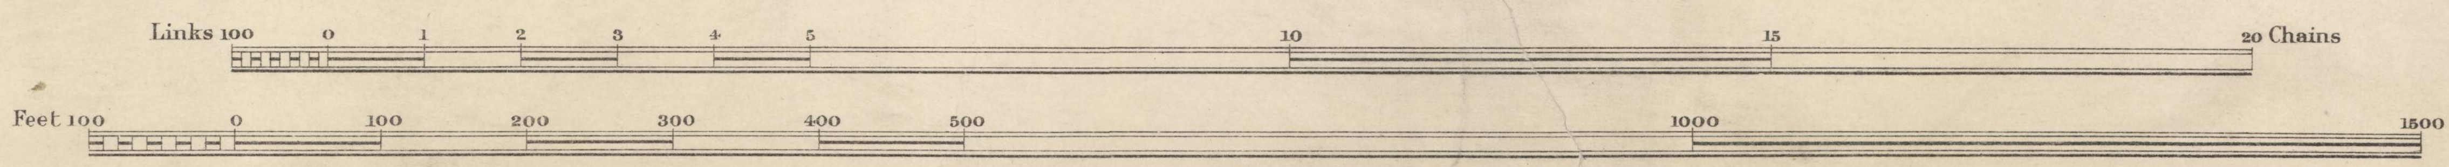
Links 100
0
1
2
3
4
5
10
15
20 Chains
Feet 100
0
100
200
300
400
500
1000
1500 Feet

Estate Agent's Office,
Midland Railway,
Derby.

COUNTY OF DERBY

PARISH OF BARROW—UPON—TRENT
TOWNSHIP OF TWYFORD & STENSON
PARISH OF NORMANTON
(OTHERWISE ST. PETER)
TOWNSHIP OF NORMANTON
SIR GEORGE CREWE BART. 683
TREES OF JOHN WILSON AND MARY ANN WAYTE 6849
JOHN EDGE 6835
JAMES WILLSON 6847
TRUSTEES OF SIR GEO. CREWE BART. & SIR GEO. CREWE 683
GEORGE VERINDER DARBY 11540
Goodsmoor Lane.
3 Miles
3/4
1/2
1/4
To Derby
From Stenson
No 10
No 9
Parish & Township Boundary
Culvert (3'. 0" diam.r)
Power Supply
Sunny Hill Goods Junc. S.B.
Sold
Sold
Sold
Sold
new distant 1020x from Home
2½ M.P.
new outlet
P.Hut
B.P.
M.H.
Sheet 52
Sheet 53
37
39
42
43
38
2
3
1
8
9
9
13
14
15
10
11
12
3
4
5
7
Links 100 0 1 2 3 4 5 10 15 20 Chains
Feet 100 0 100 200 300 400 500 1000 1500 Feet

Scale, 2 Chains to an Inch.

Estate Agent's Office,
Midland Railway,
Derby.

COUNTY OF DERBY

PARISH OF NORMANTON
(OTHERWISE ST PETER)
TOWNSHIP OF NORMANTON

R. RADFORD (re Bridge) 11542
B.J. & E. EDGE 6834
TRUSTEES OF H. LANE 6838
JAMES WILLSON 6847
JOHN GOODALE & WIFE 6836
JOHN SHAW & MORTGEE 11766
17
2¼ MP
1/4
Sheet 52.
B.P.
TROUGH
No8
Foot Path
Foot Path
Foot Path
To Normanton.
From Sinfin
23
22
2 Miles
2 MP
26
27
28
36
35
34
3/4
Culvert (8'0" diamr)
new Home 940x from Home
B.P.
c/c of Box.
Existing distants 780 yds from Home
Culvert (4'9" diamr)
new points
44
46
14
1/2
To Normanton
Slopes reverted. Compensation paid
5061 1865
W.D. Stone
W.D. Stone
9
Lever Stage
Disc.
P. Hut
Sheet 54.
M.H.
WELL
S.M. House
Clay Tip
No7
Tank
Clay Pit
Brick Works
From Sinfin
33
13
43
45
WELL
16
7a
20
21a
9
29
10
30
11
12
GEORGE SPENDLOVE 11543
JOHN SHAW AND MORTGAGEE 11766
J.W.A. WOODROFFE & ANOTHER 11720
WILLIAM GRAY JUNIOR 11767
WILLIAM GRAY AND OTHERS 11765
JOHN WALLEY JUNR & MORTGEE 11544
REV CHAS. WRIGHT & HIS MORTGEES 2518

Scale, 2 Chains to an Inch.

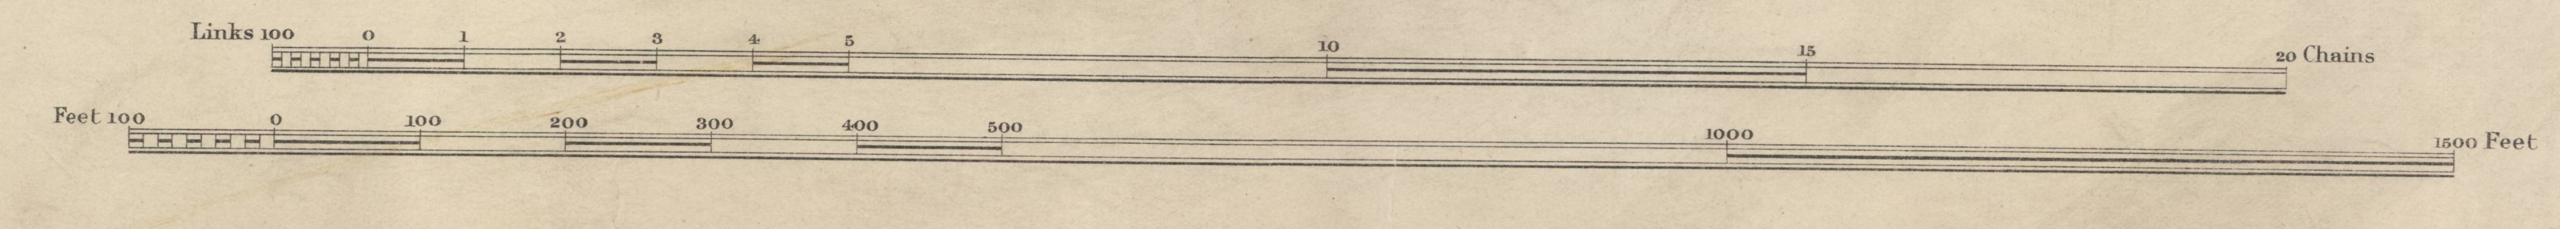
Links 100
0
1
2
3
4
5
10
15
20 Chains
Feet 100
0
100
200
300
400
500
1000
1500 Feet

Estate Agent's Office,
Midland Railway,
Derby.

COUNTY OF DERBY

COUNTY BOROUGH OF DERBY

PARISH OF DERBY

FORMERLY PARISH OF NORMANTON
REV. CHARLES FRANCIS & LAWRENCE WRIGHT
REV. G. WRIGHT & MTGEES
J. & W. PEGG & MTGEE
5435 M. & M. Conv.
2618 M. & M. Conv.
46
47
Normanton Barracks
1/2
Sheet 53
From Normanton
CORPORATION OF DERBY 17764 ROAD
PEAR TREE & NORMANTON STATION
ALLOTMENTS
1/4
No 6
PLATFORM
PLATFORM
Melbourne Junc. S.B.
Way & Works Depot
Engine Ho.
131/4 Miles
Seed Warehouse
Nursery
(WHOLESALE CO-OPERATIVE SOCIETY)
CORPORATION OF DERBY
TREES OF REV. G. WRIGHT
CERTIFICATE OF REDEMPTION OF TITHE RENT 15419
3172 M. & M. Conv.
PARISH OF NORMANTON
Spiral Tube Works
OSMASTON PARK ROAD
51
52
53
ALLOTMENTS
ALLOTMENTS
VICTORY ROAD
County Borough & Parish Boundary
To Melbourne
Former Parish Boundary
From Normanton
Foot Path
JAMES WILLSON 6848
J. C. B. BOROUGH & ANR 674
ALLOTMENTS
To Derby
Foot Path
Engine Shed
1 Mile
No 5
L. & N. W. RY
6
4
3
1
L & N.W. Junction S.B.
Brass Foundry
(J. SMITH & CO.)
Victoria and Railway Iron Works
COTTON LANE
Sheet 55
FORMERLY PARISH OF OSMASTON
Links 100 50 0 1 2 3 4 5 10 15 20 Chains
Feet 100 50 0 100 200 300 400 500 1000 1500 Feet

Scale, 2 Chains to an Inch.

Surveyed April, 1921.

Estate Agent's Office,
Midland Railway,
Derby.

SHEET 55.

COUNTY OF DERBY
COUNTY BOROUGH OF DERBY
PARISH OF DERBY
FORMERLY
PARISH OF OSMASTON

LONDON & NORTH WESTERN RLY CO 6066 EXCHANGE
J. C. B. BOROUGH & ANOR 674
DERBY CORPORATION 15549 17764 R. RE BRIDGES
TREES OF R. B. LEACROFT & ORS 722
DEVS OF W. ORTON 6718
See P.H. 4266 RE BOUNDARY
SHAFTESBURY ST
Ley's Malleable Castings Works
Victoria & Railway Iron Works
Travelling Crane
Sheet 54
Sheet 56
Sheet 58
Sheet 59
3/4
1/2
FORMERLY PARISH OF ST PETER
REVD E. HACKING & ORS 7298 M. & M. Convd
TREES OF W. ORTON 8531
SIR ROBERT WILMOT P.H. 8266 R.
DEVS OF SIR GEORGE LEWIS WILMOT HORTON, BART. 11303 M. & M. Convd ALSO R.
DERBY CORPORATION 14694 14461 R. RE FENCE
OSMASTON ROAD
LITCHURCH LANE
RUSSELL ST
GRAHAM ST
COTTON LANE
Former Parish Boundary
ABINGTON ST
DEVONPORT RD
GRESHAM RD
NIGHTINGALE RD
Car Depot
Masson Works (G. FLETCHER & CO LTD)
Panel Shed
Electric Power Station
Engine Ho.
T. Shop No 1
T. Shop No 2
D. Shop
E. Shop
C. Shop
B. Shop
A. Shop
No 2 Mess Room
No 1 Mess Room
Electric Substation
Mess Room
Hair Shop
Polishing Shop
F. Shop
G. Shop No 2
G. Shop No 1
Carriage & Wagon Works
H. Shop
J. Shop
K. Shop No 1
Store
Offices
Latrines
V. Shop No 2
V. Shop No 1
R. Shop
Q. Shop
Oil Store
S. Shop
No 1 Traverser
No 2 Traverser
No 3 Traverser
No 4 Traverser
No 5 Traverser
No 6 Traverser
Store
P. Hut
Office
MAJOR R. A. H. HIRST 8701 7578 M. & M. Convd
GEORGE WALTON 9835 7157 M. & M. Convd
W. SLATER & MORTGEE 9759
DEVS OF W. BARTON
MR & MRS T. WEBSTER 9988 M. & M. Convd
8
9
10
12
13
14
17
29
37
38
39
41
70
71

Scale. 2 Chains to an Inch

Links 100 50 0 1 2 3 4 5 10 15 20 Chains
Feet 100 50 0 100 200 300 400 500 1000 1500 Feet

SURVEYED Sep. 1921.

Estate Agent's Office,
Midland Railway,
Derby.

COUNTY OF DERBY

COUNTY BOROUGH OF DERBY

PARISH OF DERBY

FORMERLY
PARISH OF S^T^ PETER

SHEET 56. /49

Book 49

DERBY STATION
W. L. NEWTON & O^RS^ 10878 DECLARATION OF TRUSTS.
J. C. B. BOROUGH & JANE BOROUGH 6721 CONFIRMATION
MESSRS. EASTWOOD & FROST 2565
J. C. B. BOROUGH & FORD'S TR^EES^ 34
J. FOTHERGILL 2650
FREEMEN OF DERBY 9836 12118 RE PIPES
E. CALVERT & O^RS^ 6833
DERBY GAS LIGHT C^O^ 10128 RE GAS MAIN C TO D
W. ORME & AN^R^ 6843
W. ORME 6842
E. S. COX & O^RS^ 688
HENRY COX 2440 ALSO WATERWAY AT A
DERBY CANAL C^O^ 11774 M & M Conv^d^ ALSO E. 12009 M & M Conv^d^ 12753 RE ROAD 16753 FOOT BRIDGE
T. ROE & T. OAKLEY 750
J. C. B. BOROUGH 960
JANE CLAYE & O^RS^ 11108 M & M Conv^d^
THOS. JACKSON & O^RS^ 15743 AGT REFRESHMENT ROOMS
JOHN BUTTERS 16118
POST MASTER GENERAL 13267 RE LIGHT & AIR
W. RATCLIFF 5305
JOHN FANN & O^RS^ 6502
S. S. & E. G. WELCH & M^TGEE^ 6095
J. WINGFIELD & M^TGEE^ 6094
R. S. ELLIOT 5453
J. C. B. BOROUGH 6047
JULIA A. BLUNT & O^RS^ 2420
CHARLES BULL 4822
J. LEASON 4850 6067
C. CALVERT, J. C. B. BOROUGH & O^RS^ & T. JACKSON 10873 M & M Conv^d^
J. ELSE & M^TGEES^ 3026
J. YOUNG 3059
R. S. WINGFIELD 3058
JOHN C. B. BOROUGH 4816 4817 4818 960
THOMAS CORBIN 9101 M & M Conv^d^
ELIZABETH D. MOORE 11313 M & M Conv^d^
W. GABSBY & O^RS^ 701 15716 RE WALL
THOMAS STENSON 6844
DEV^S^ OF W. ORTON 6718
L. & N. W. R^LY^ C^O^ 8946 RE BOUNDARY
G. L. WHITE 14963 LEASE
JOHN TAYLOR 11609
NORTH STAFFORDSHIRE R^LY^ C^O^ 6482 WORKING ARRANGEMENT
W. B. ROBOTHAM 11568
REV. C. R. HOPE & AN^R^ 4840 M & M Conv^d^
TR^EES^ OF T. PEGG 4861
LONDON & NORTH WESTERN R^LY^ C^O^ 8949 HEADS OF ARRANGEMENT 6606 EXCHANGE 8946 RE BOUNDARY
T. O. BATEMAN 3015
DERBY CORPORATION 17764 ROAD
DEV^S^ OF E. BENNETT & O^RS^ 7843 M & M Conv^d^
TR^EES^ OF W. ORTON 8531
M. DAVIS & O^RS^ 7577 M & M Conv^d^
C. A. PETERS 8532 M & M Conv^d^
ANNE C. HOPE 7125 M & M Conv^d^
J. C. B. BOROUGH & AN^R^ 674
OSMASTON ROAD
BATEMAN STREET
HORTON STREET
DEXTER STREET
GRANGE ST
DOUGLAS ST
ALEXANDRA ST
Ivy Lodge
The Hollies
Holly Cottage
Lace Factory
Railway Mission Hall
Builder's Stores
LONDON ROAD
REGENT ST
OXFORD ST
HIGH ST
BLOOMFIELD ST
CLIFTON ST
BARLOW ST
HULLAND STREET
NELSON STREET
NOBLE STREET
CARRINGTON STREET
MIDLAND ROAD
PARK STREET
WELLINGTON STREET
MIDLAND PLACE
CALVERT STREET
CANAL STREET
SIDDALS ROAD
RAILWAY TERRACE
Post Offices
Bank
Minerals Offices
Midland Hotel
Printing Works (BEMROSE & SONS)
Chemical Laboratory
M.R. Institute
Brunswick Inn
Schools
Vicarage
Goods Offices
Accountant's Offices
Goods Shed
L. & N. W. & N. S. GOODS STATION
LONDON ROAD GOODS & COAL DEPOT
O Miles
Cattle Docks
General Manager's and Secretary's Offices
Superintendent's Offices
Engineer's Offices
Cheese Warehouse
PLATFORM
PLATFORM No 5
TICKET PLATFORM
LOADING DOCK
London Road Junc. S.B.
Derby Station North S.B.
Engine Sidings No 1 S.B.
Engine Sidings S.B. No 2
Osmaston Road S.B.
Atlas Foundry (G. FLETCHER & C^O^ L^TD^)
Electrical Stores
Workshop
LITCHURCH LANE
N. Shop
M. Shop
Miniature Rifle Range
Building Stores
Carriage & Wagon Supt. Offices
Engine Shed No 4
Engine Shed No 3
Engine Shed No 2
Engine Shed No 1
Pattern Shop
Mess Room
Paint Shop No 10
Tool Shop
Tool Room
No 9 Shop
No 9A
Erecting Shop
Grinding Shop
Brass Finishing Shop
Electric Shop
Boiler Shop No 18
Plating Shop
Boilersmiths Shop
Smiths Shop No 19
Spring Shop
Wheel & Tyre Shop No 17
Axle Turning Shop
Press Shop
Wheel Turning Shop
Loco Stores
Stores
Millwrights Shop
Offices
General Stores
Saw Mill
Mess Rooms
CANAL
RIVER DERWENT
Foot Path
Sheet 57
Sheet 1 N.M.
Former Parish Boundary
FORMERLY PARISH OF S^T^ ALKMUND

——Scale, 2 Chains to an Inch.——

Links 100	50	0	1	2	3	4	5	10	15	20 Chains
Feet 100	50	0	100	200	300	400	500	1000	1500 Feet	

Surveyed Sep. 1921.

Estate Agent's Office,
Midland Railway,
Derby.

COUNTY OF DERBY

COUNTY BOROUGH OF DERBY

PARISH OF DERBY

FORMERLY
PARISH OF ST PETER

Sheet 56.
Locomotive Works
Boiler Shop No 18B
25 TON ELECTRIC TRAVELLING CRANE
Forge No 19A
Electric Power Station
Construction Shop
Iron Foundry No 7
Chair Foundry No 7A
12 TON ELECTRIC GOLIATH CRANE
5 TON ELECTRIC GOLIATH CRANE
SWARKESTONE BRANCH
Carriage Shed
128 Miles
The Cottage
Park Cottage
LONDON ROAD
H Stores
Oil and Petroleum Stores
Litchurch Gas Works
DERBY CANAL
TOWING PATH
GAS MAIN
Swing Bridge
DEADMAN'S LANE
SELBORNE ST
BEVERLEY STREET
CLUMBER TERRACE
No 1
No 2
No 3
No 4
Former Parish Boundary
FLOOD BANK
RIVER DERWENT
County Borough and Parish Boundary
FORMERLY PARISH OF ST ALKMUND
PARISH OF CHADDESDEN
Sheet 1 D&N
Sheet 2a D&N
Sheet 55.
Sheet 58.
Sheet 2 D.&N.
FORMERLY PARISH OF OSMASTON
52
53
54
3

W. J. ETCHES & MTGEES ⑷832
JOHN C. B. BOROUGH 4816 960 6048
DERBY GAS LIGHT CO 14701 10128 ALSO R. RE GAS MAIN A TO B
DEVS. OF W. BARTON 9103 M & M Gmvd.
DERBY CANAL CO 6054 3022 11403 11228 ALSO E. RESALE
LORD SCARSDALE 6092 5465 R. BY DEED 11228 COMPN
CORPORATION OF DERBY 15827 RE CULVERTS & DRAINS
SIR R. E. W. HORTON 6630 8597 RE SEWER
REV. E. T. LEEKE & ORS 9837 E. & RIGHT OF WAY
SAMUEL LEEKE & ORS 11989 Certain M & M Gmvd.

Scale, 2 Chains to an Inch.

Links 100 50 0 1 2 3 4 5 10 15 20 Chains
Feet 100 50 0 100 200 300 400 500 1000 1500 Feet

SURVEYED Sep. 1921.

Estate Agent's Office,
Midland Railway,
Derby.

COUNTY OF DERBY

COUNTY BOROUGH OF DERBY

PARISH OF DERBY

FORMERLY PARISH OF OSMASTON

FORMERLY PARISH OF ST PETER

SHEET 58

Sheet 55.
Sheet 59.
Sheet 57.
Osmaston Hall
Tennis 13 Lawn
Y Shop
Horse Hospital
Drying Shed
Drying Shed
St James Church
Vicarage
Osmaston Park Farm
Two Culverts (3.0" diamr)
Culvert (4.0" diamr)
Culvert (4.0" diamr)
Schools
Portland Hotel
Former Parish Boundary
LONDON ROAD
DICKINSON STREET
TAYLOR ST
SELBORNE ST
CLIFFORD ST
BEVERLEY ST
WARWICK ST
BOWMER RD
EATON ST
HARROW ST
RUGBY ST
Navigation Inn
St Osmund's Church
Swiss Cottage
Parson's Bridge
County Borough & Parish Boundary
Former Parish Boundary
Former Parish Boundary
PARISH OF ALVASTON & BOULTON
FORMERLY PARISH OF ST MICHAEL
DERBY CANAL
Sch of Transport
SIR R. E. W. HORTON 6668 M. & M. Convce RE DEADMAN'S LANE
G. MUGLISTON 15838 18379 F. Nos 13, 19, 21.
G. F. TOMLINSON 10118 18393 L. EXPIRES 1921. Nos 2 TO 38.
CORPORATION OF DERBY 16025 R.
DERBY URBAN SANITARY AUTHORITY 12518 RE SEWER
SIR ROBERT R. WILMOT & ORS 11305 M. & M. Convce
DEVS OF SIR GEORGE LEWIS WILMOT HORTON 11303 M. & M. Convce ALSO R.
VICAR OF OSMASTON & ECCLESIASTICAL COMMISSIONERS FOR ENGLAND 14294 R.
1
2
3
5
6
7
12
15
16
17
18
19
20
22
23
24
25
26
27
29
30
31
Links 100 50 0 1 2 3 4 5 10 15 20 Chains

Scale, 2 Chains to an Inch

SURVEYED Sep. 1921.

Estate Agent's Office,
Midland Railway,
Derby.

COUNTY OF DERBY

COUNTY BOROUGH OF DERBY

PARISH OF DERBY

FORMERLY

PARISH OF OSMASTON

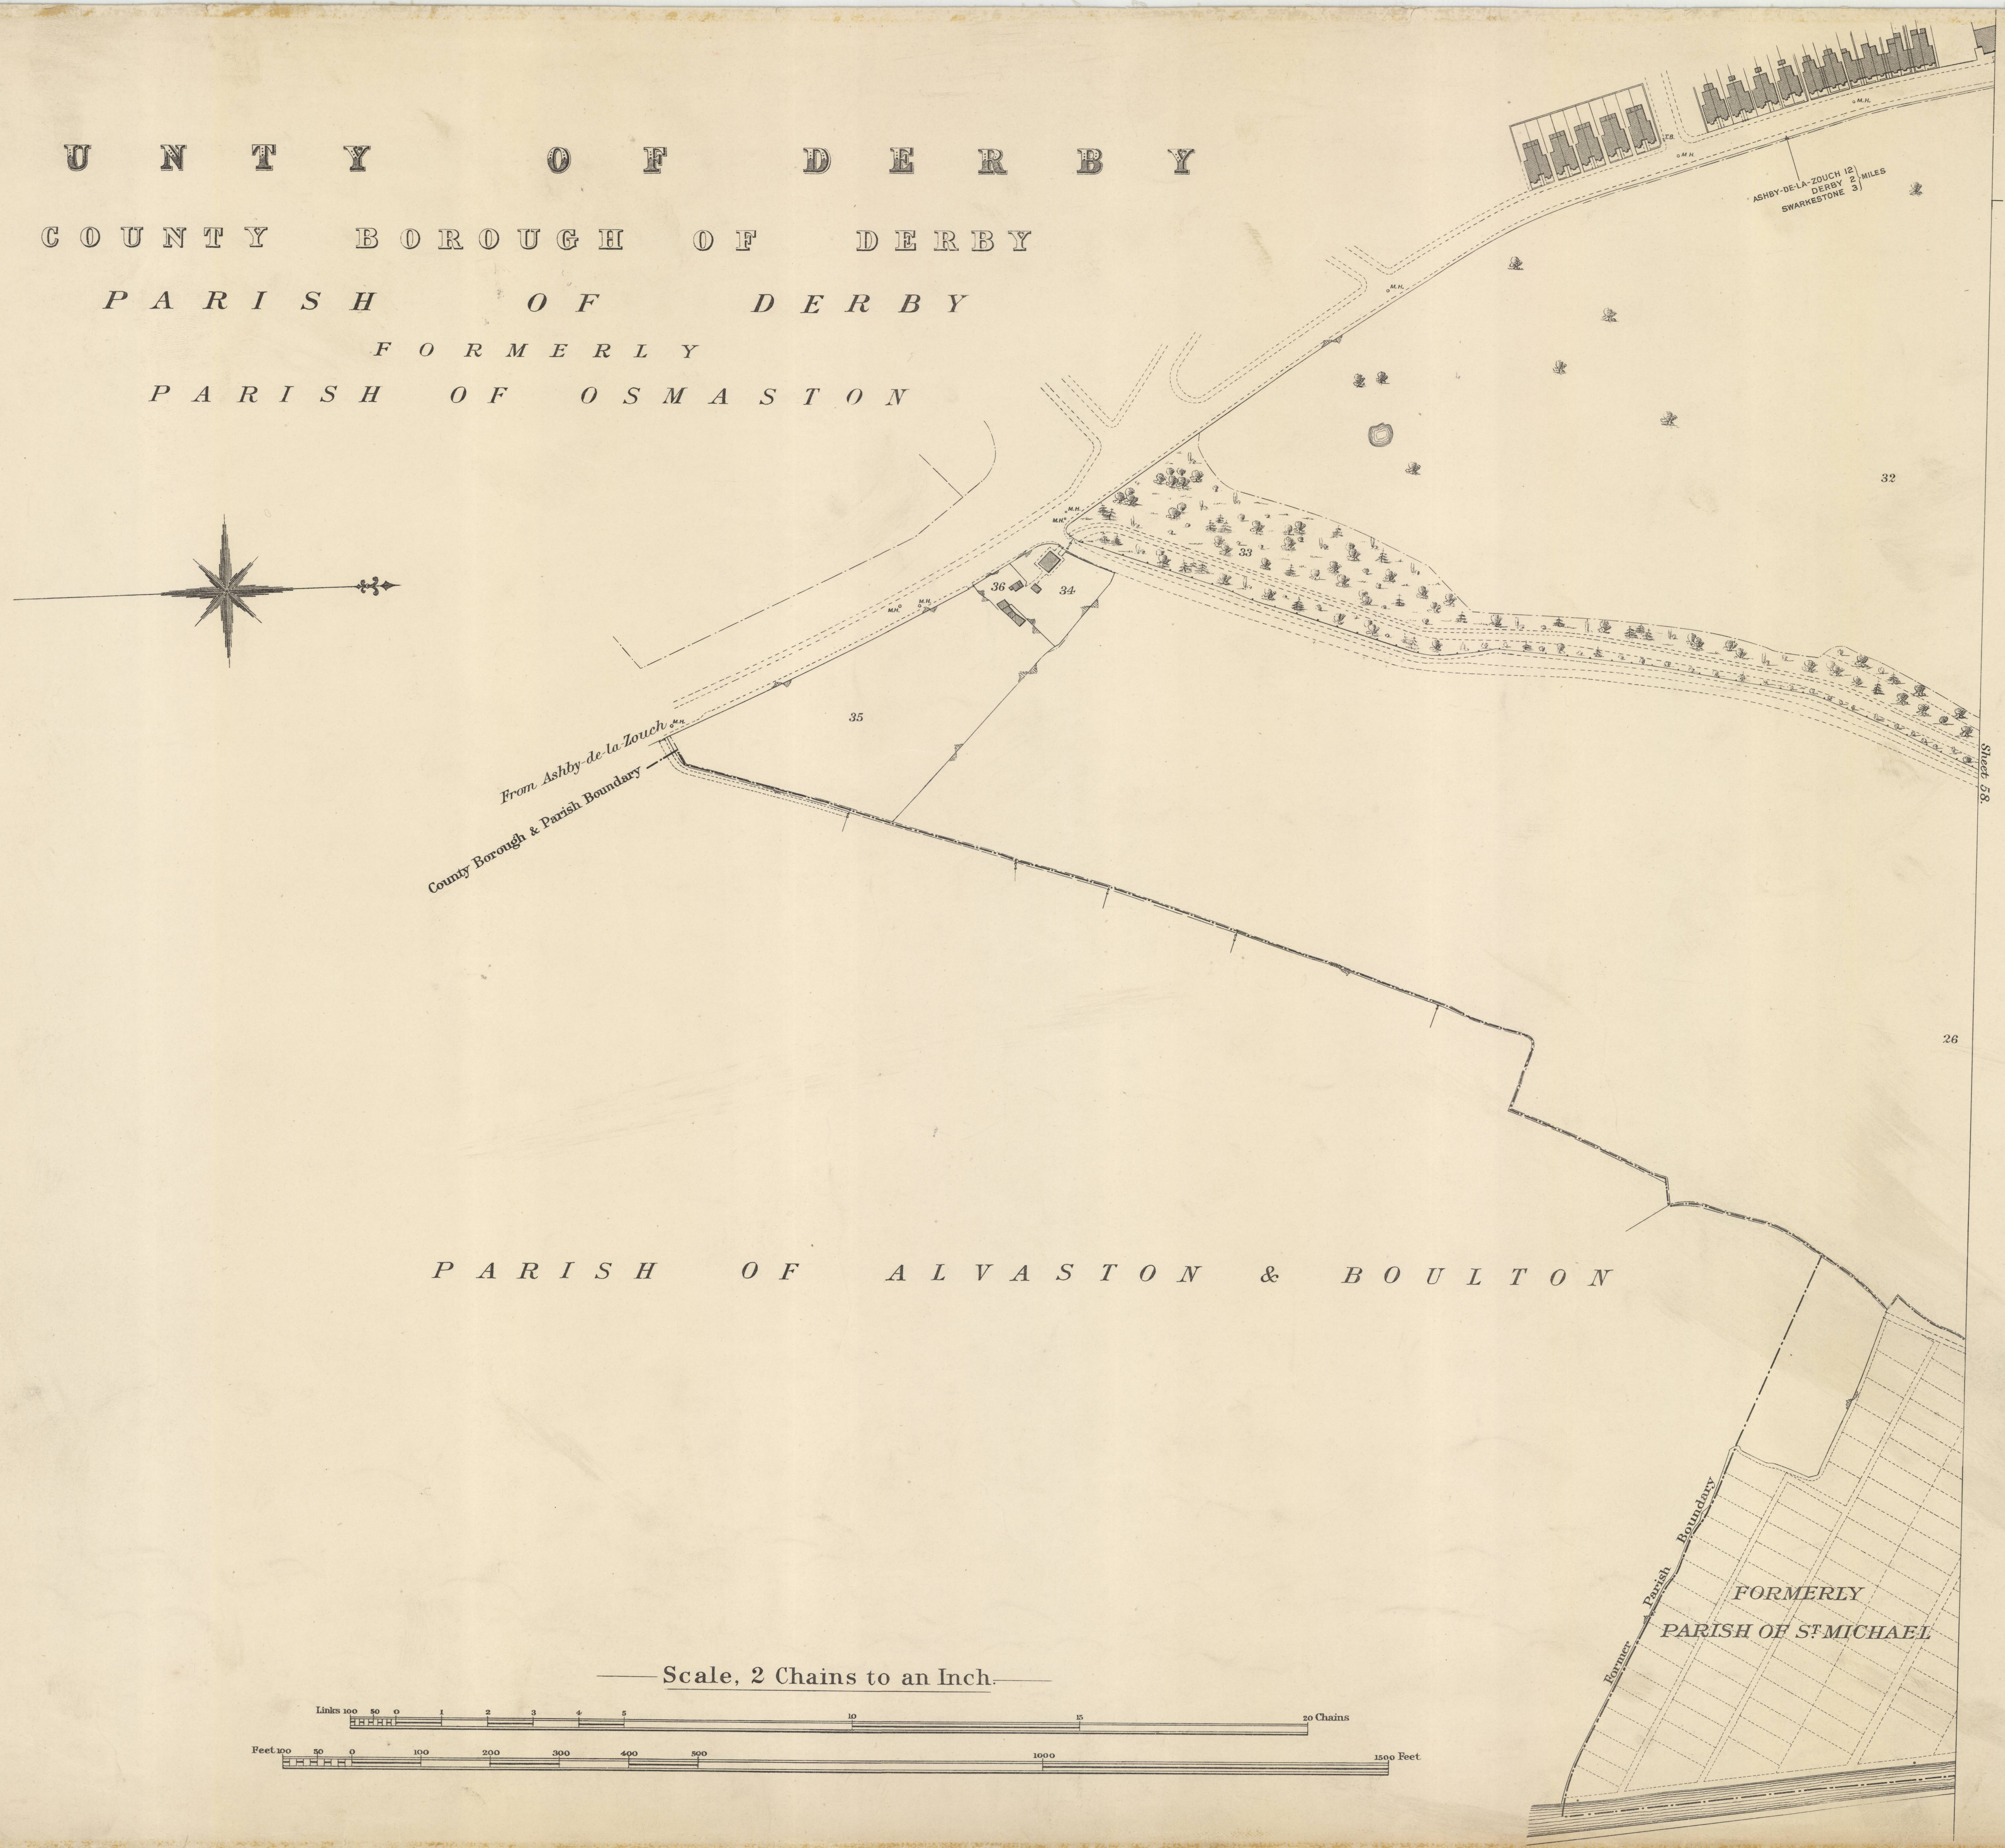
ASHBY-DE-LA-ZOUCH 12
DERBY 2
SWARKESTONE 3
MILES
M.H.
T.B.
32
33
34
35
36
26
From Ashby-de-la Zouch
County Borough & Parish Boundary
Sheet 58.
PARISH OF ALVASTON & BOULTON
Former Parish Boundary
FORMERLY
PARISH OF S^T MICHAEL
Links 100 50 0 1 2 3 4 5 10 15 20 Chains
Feet 100 50 0 100 200 300 400 500 1000 1500 Feet

Scale, 2 Chains to an Inch.

Surveyed Sep. 1921.

Estate Agent's Office,
Midland Railway,
Derby.